Boundary extended at rear to encompass builders yard

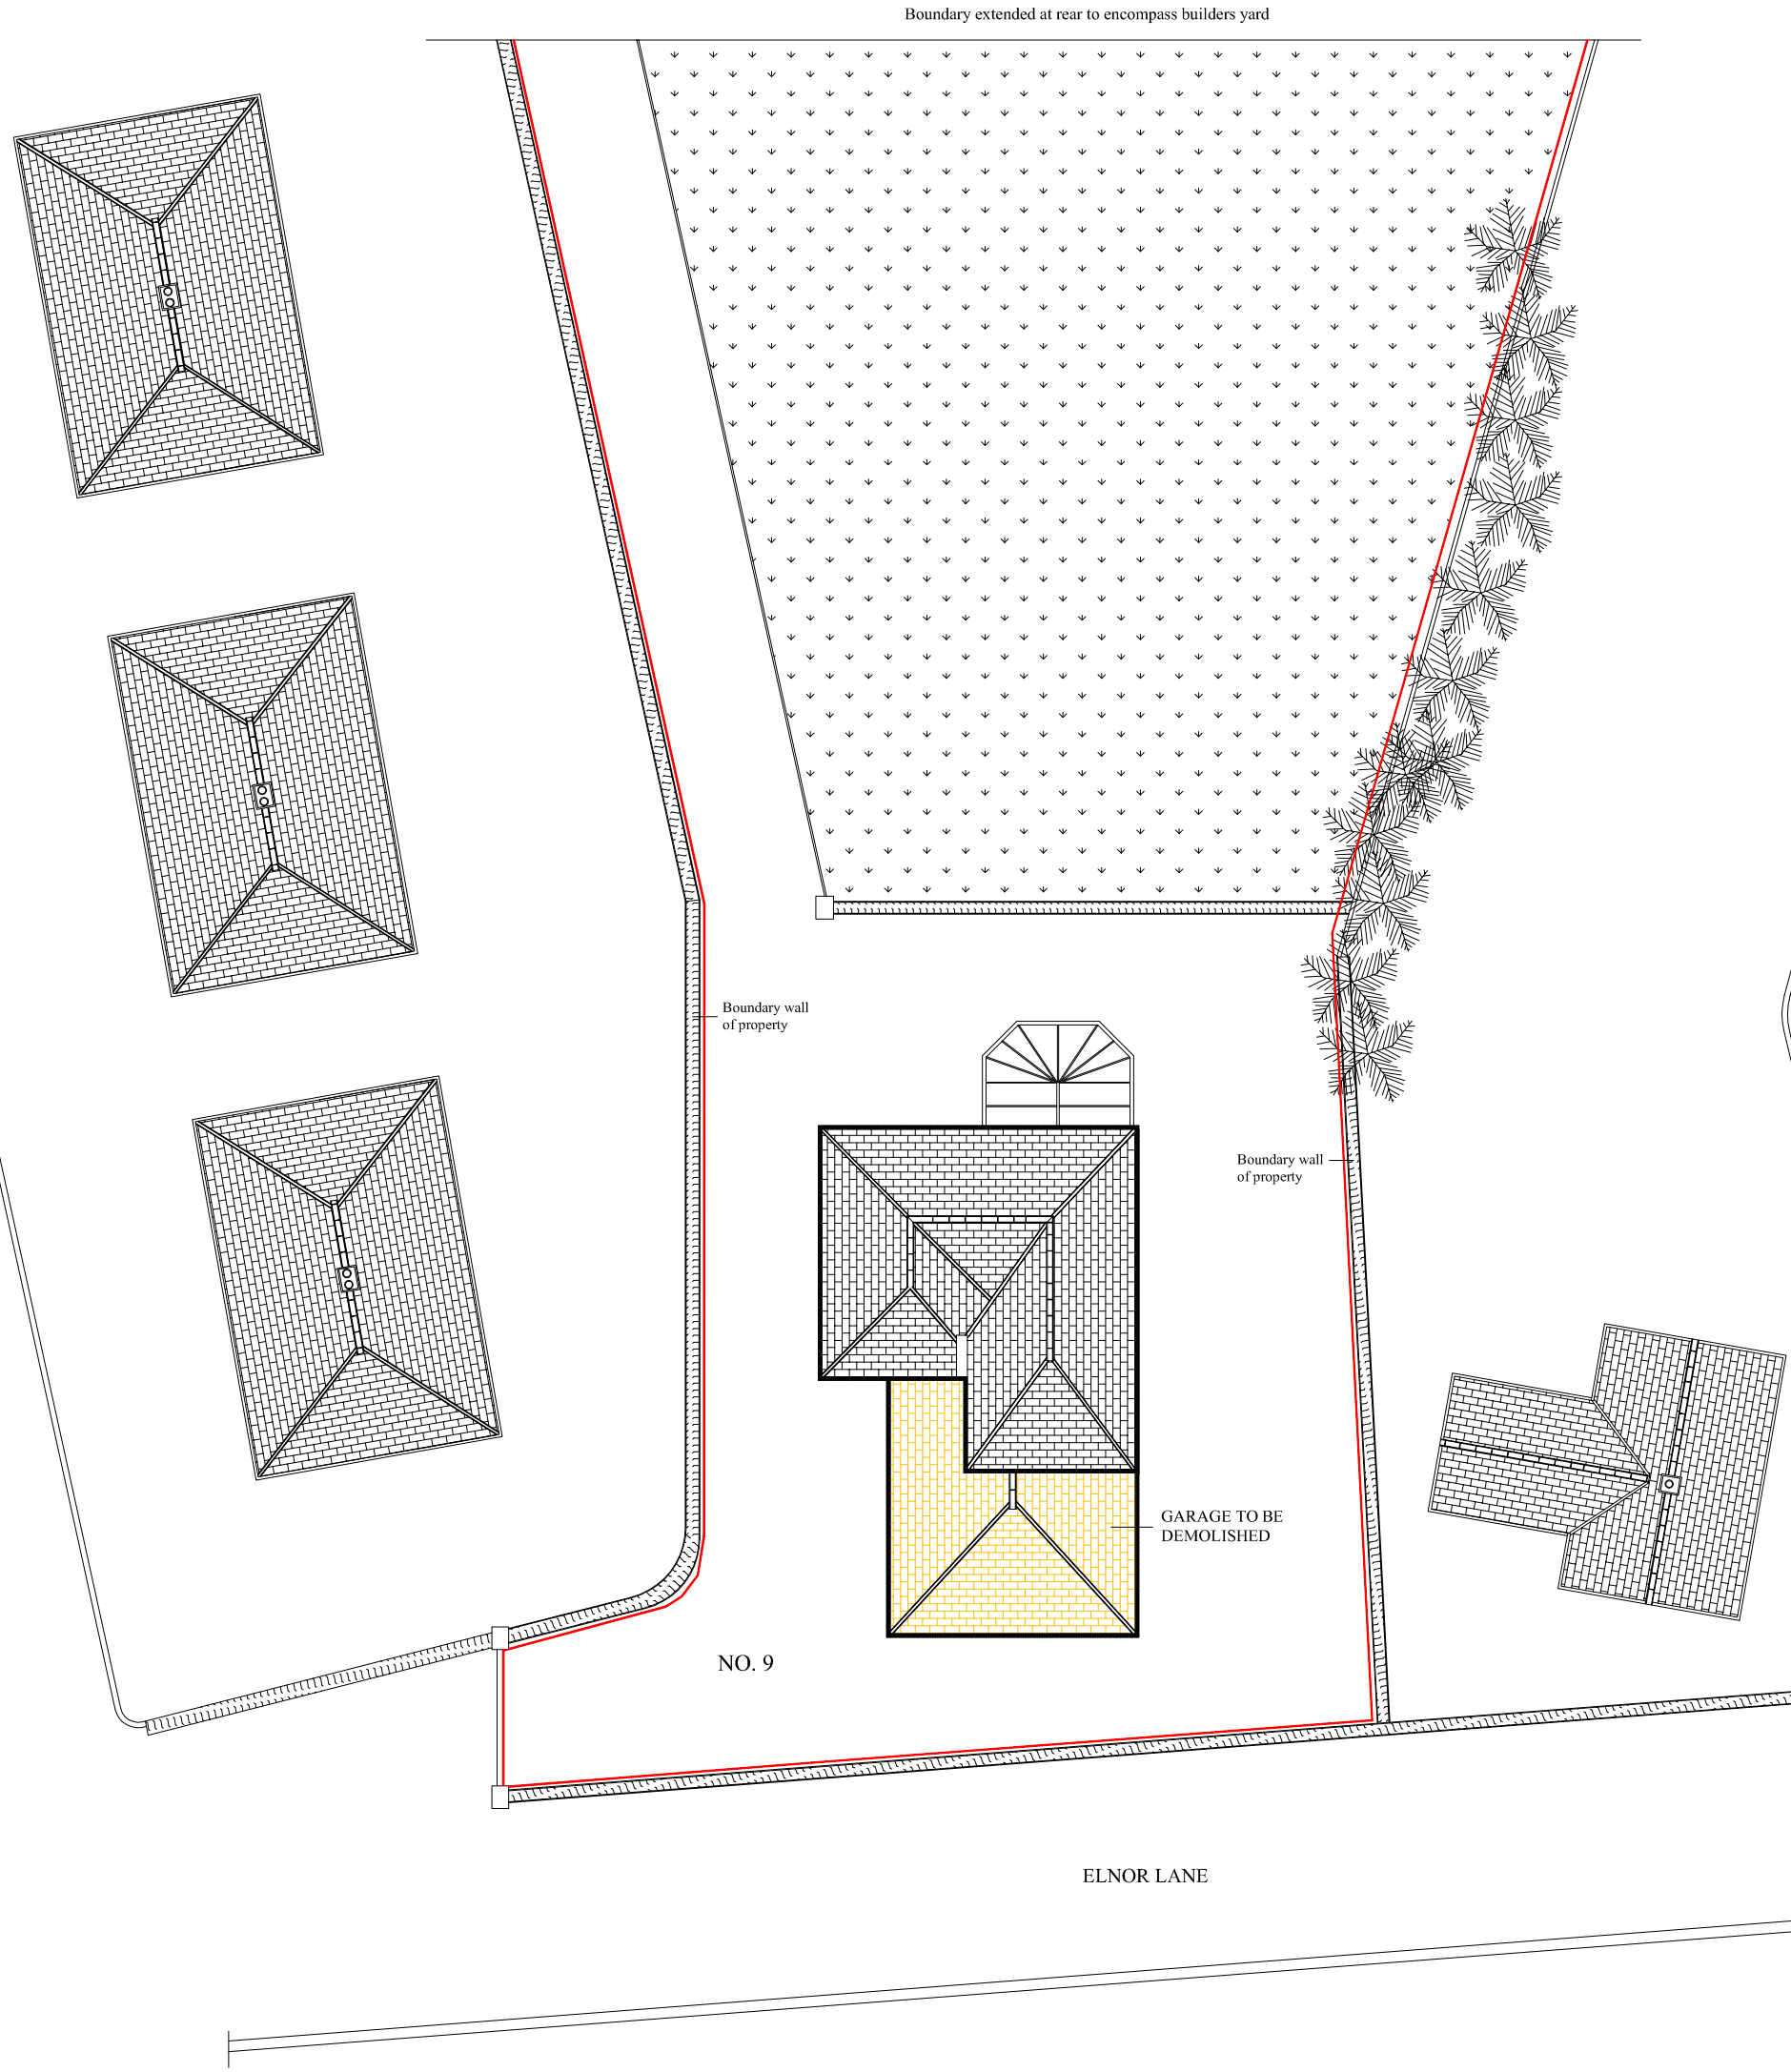

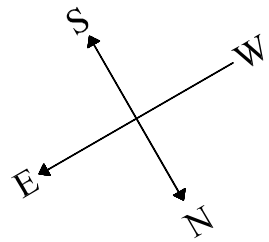

EXISTING SITE PLAN

PROPOSED EXTENSION

BOUNDARY OF PROPERTY

GARAGE TO BE DEMOLISHED

PROPOSED SINGLE STOREY ANNEXE
TO FORM ACCOMMODATION FOR
DEPENDANT RELATIVE
at
9 ELNOR LANE,
WHALEY BRIDGE,
HIGH PEAK
for
MRS. M. COTTRELL

SCALE 1:200

DRAWING NO. 01