PROPOSED ROOF LAYOUT

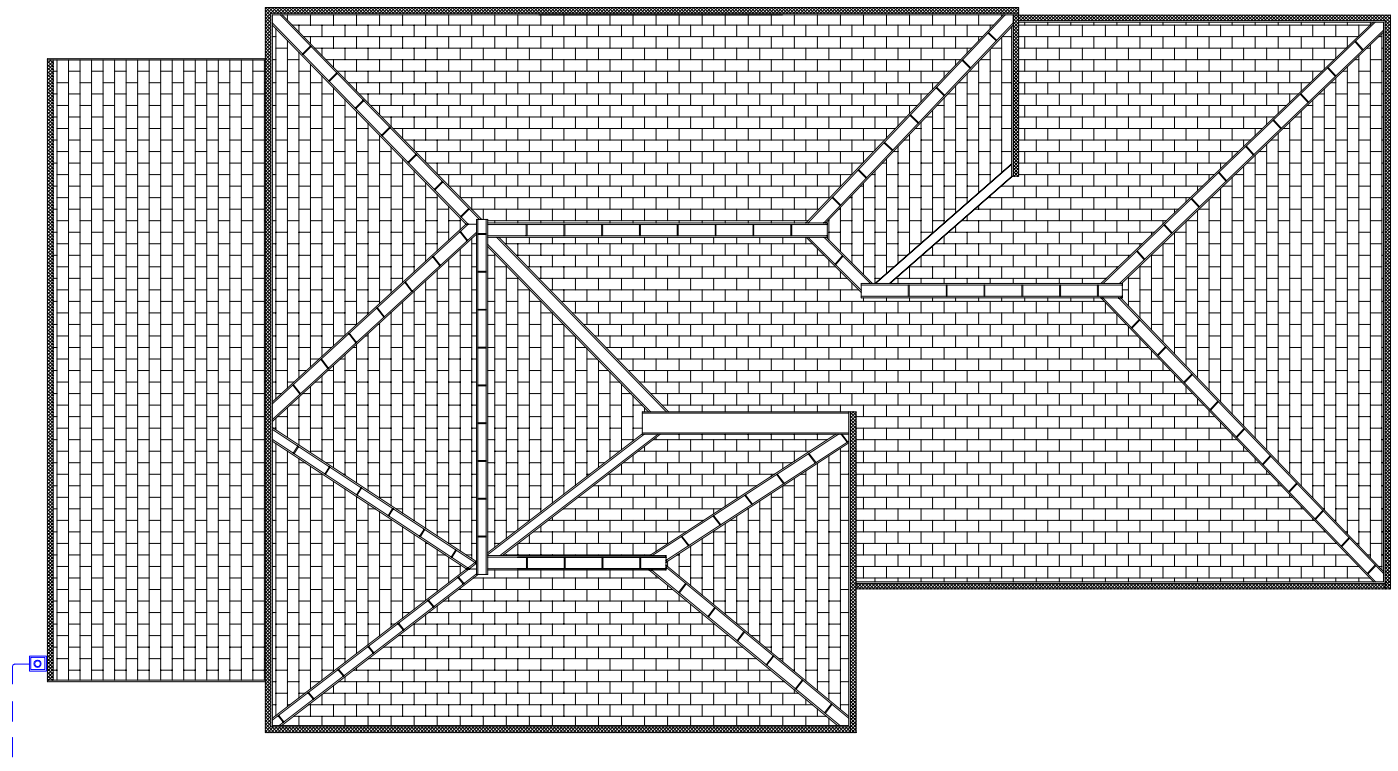

New surface water drain

PROPOSED FIRST FLOOR PLAN

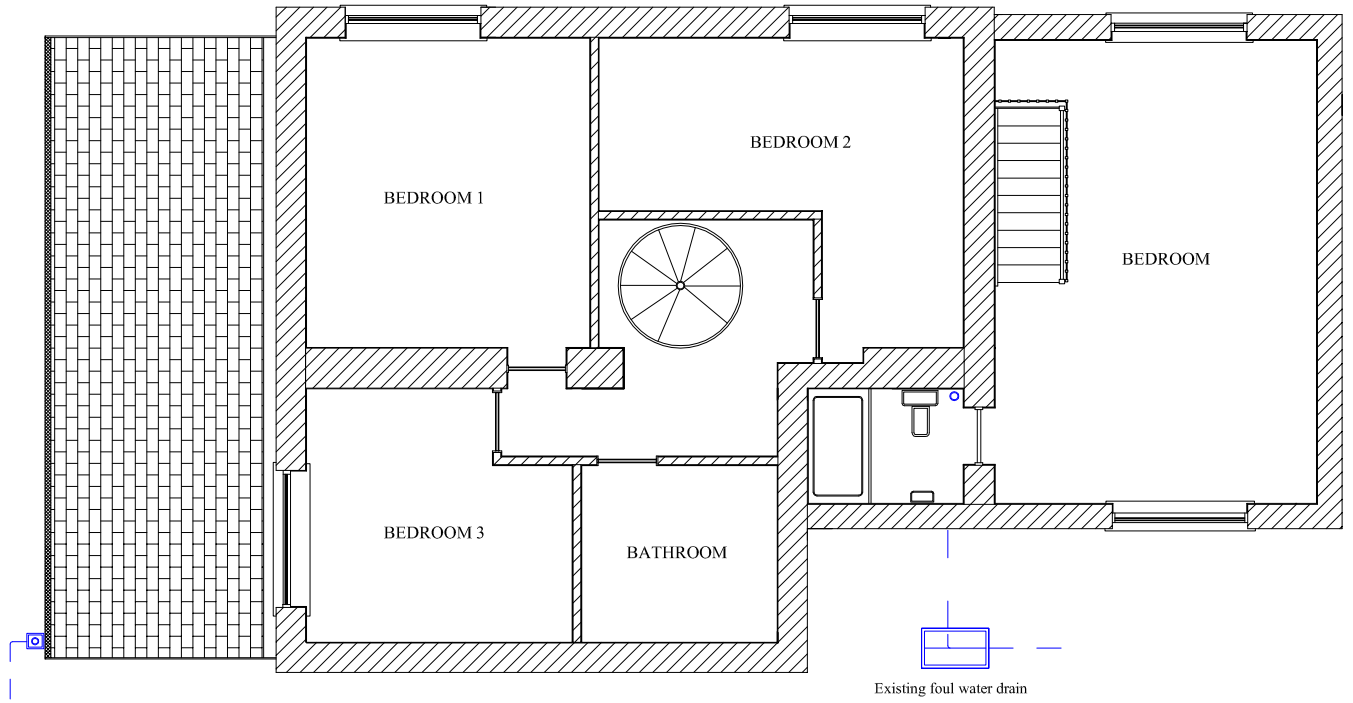

New surface water drain

SCALE 1:100

DRAWING NO. 06