




EXISTING NORTH EAST ELEVATION

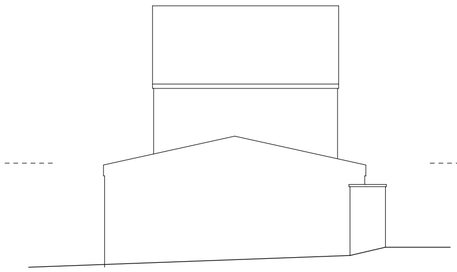


EXISTING NORTH WEST ELEVATION

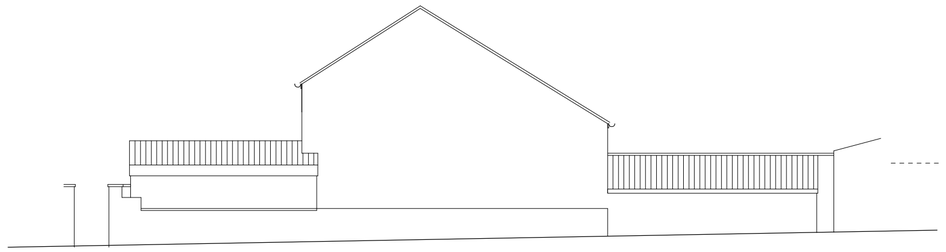


EXISTING SOUTH WEST ELEVATION

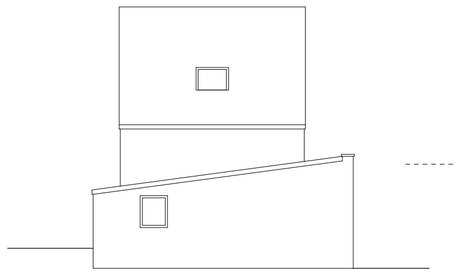


EXISTING SOUTH WEST ELEVATION

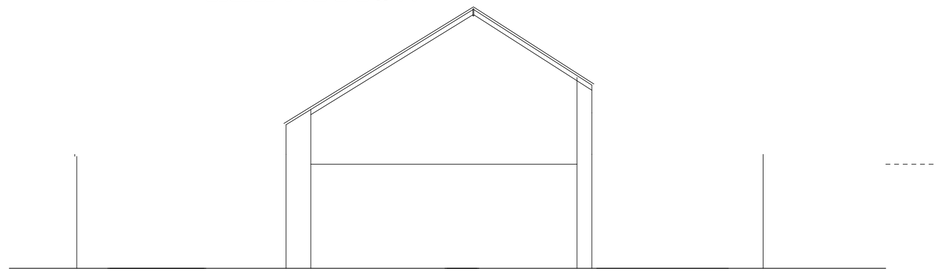

SECTION

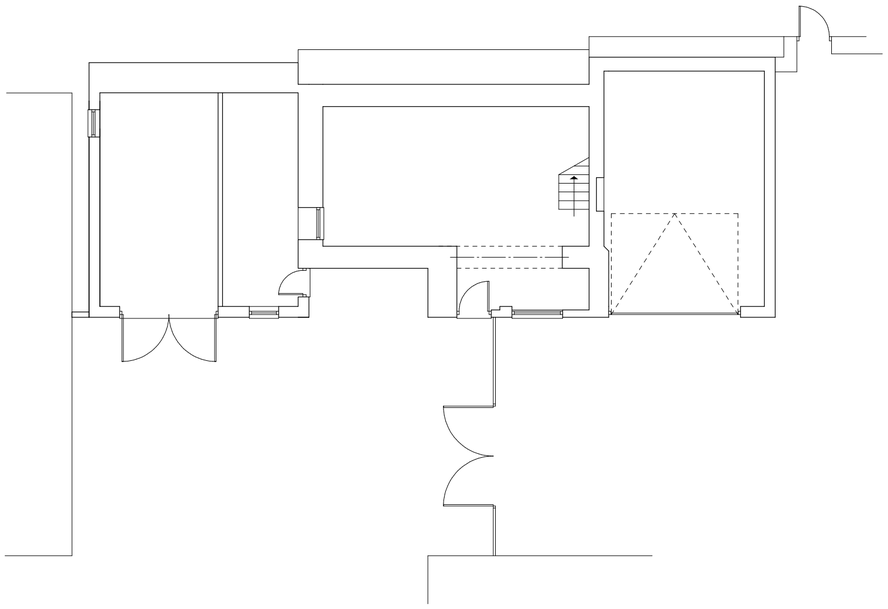

EXISTING GROUND FLOOR PLAN

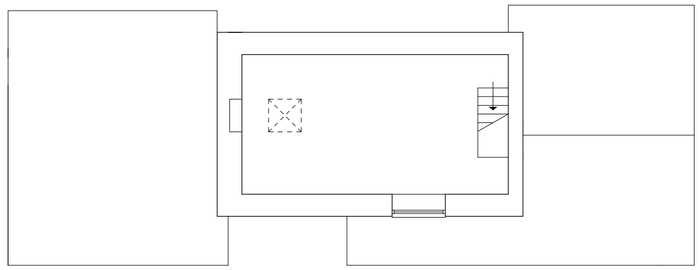

EXISTING FIRST FLOOR PLAN

THIS DRAWING IS NOT TO BE COPIED OR REPRODUCED
WITHOUT THE PRIOR WRITTEN CONSENT OF PLANMART LTD.

PLANMART

Client:

Mr D. Whittle,
Fieldhead Farm, Glossop. SK13 8NX.

Project:

Proposed extension to and refurbishment of former farm house.

Title:

Existing plans, section and elevations

Scale: 1:100 A2 sheet.

Drawn:	Date:
MH	April 2013.
Project no.:	Drawing no.:
2474	2474-1

PLANMART LIMITED
53A High St. West, Glossop,
Derbyshire SK13 8AZ.
Tel: 01457 863153 E mail: planmart@btconnect.com