

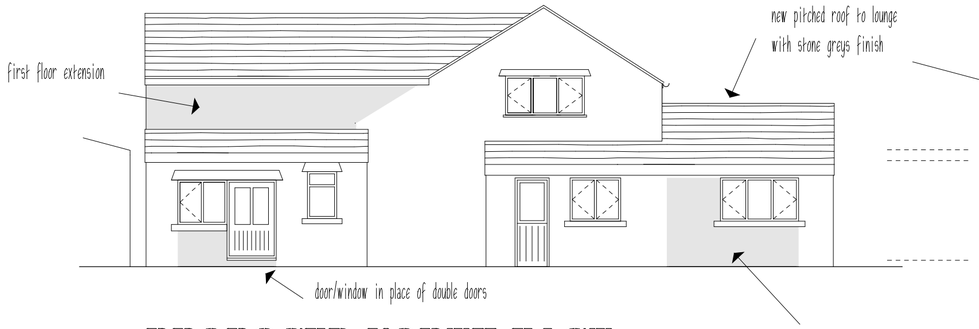



PROPOSED NORTH EAST ELEVATION

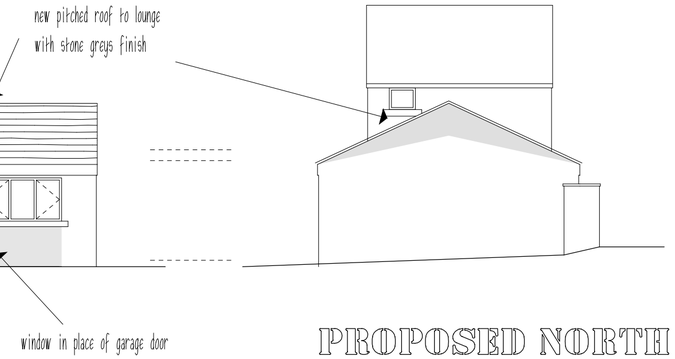


PROPOSED NORTH WEST ELEVATION

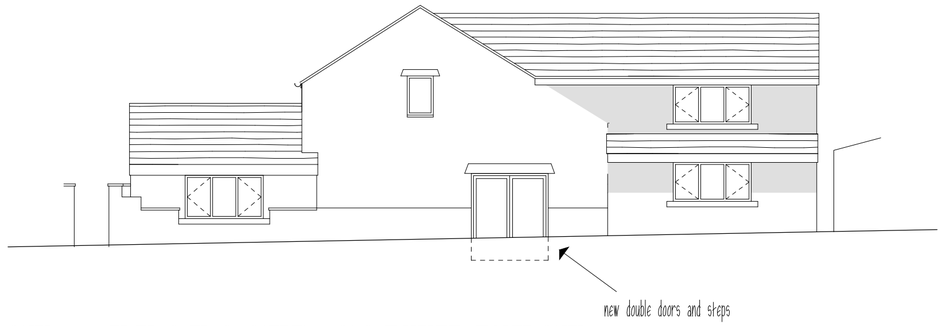

PROPOSED SOUTH WEST ELEVATION

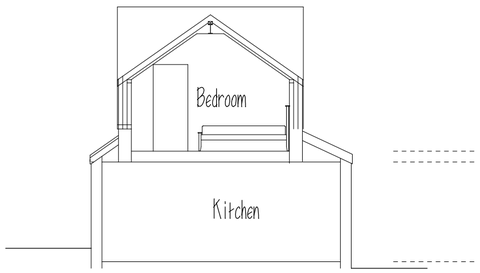


SECTION

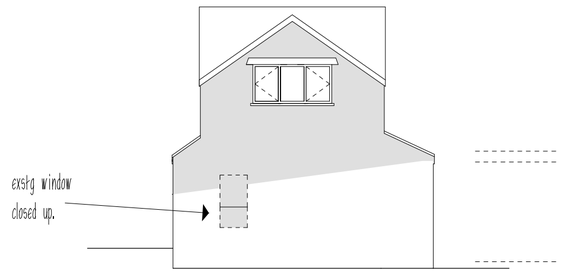


PROPOSED SOUTH EAST ELEVATION

REVISIONS:
A. Windows added. 9.5.2013.

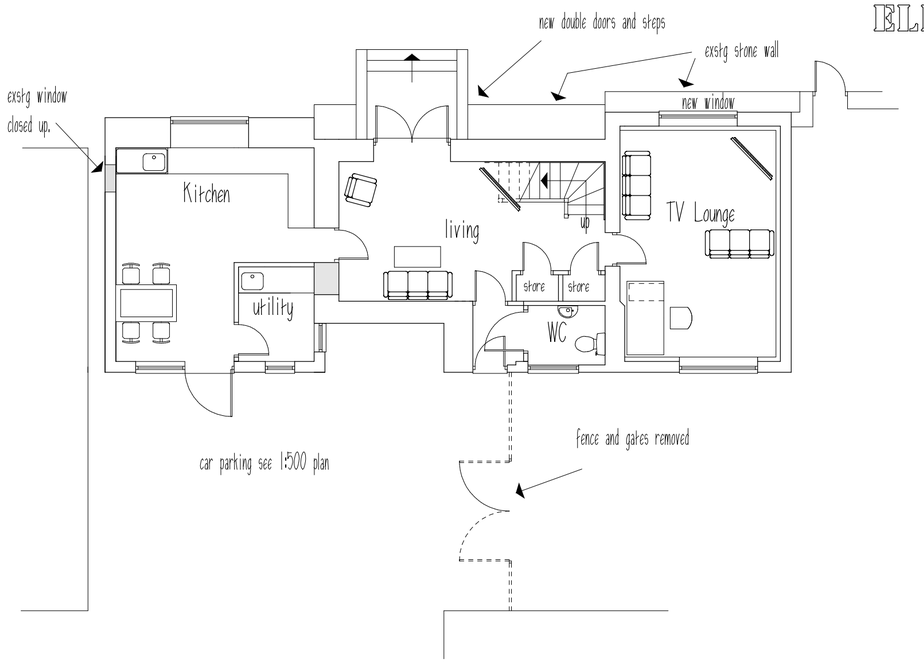

PROPOSED GROUND FLOOR PLAN

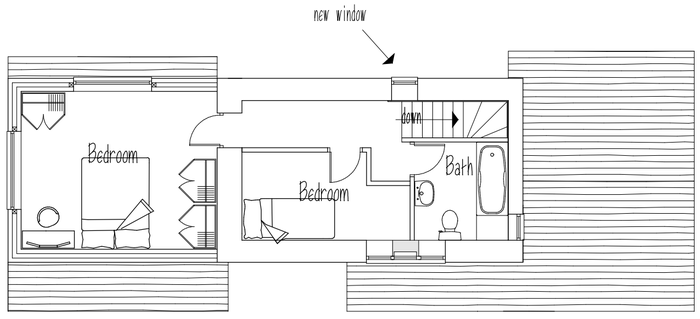

PROPOSED FIRST FLOOR PLAN

THIS DRAWING IS NOT TO BE COPIED OR REPRODUCED
WITHOUT THE PRIOR WRITTEN CONSENT OF PLANMART LTD.

PLANMART

Client:

Mr D. Whittle,
Fieldhead Farm, Glossop. SK13 8NX.

Project:

Proposed extension to and refurbishment of former farm house.

Title:

Proposed plans, section and elevations

Scale: 1:100 A2 sheet.

Drawn:	Date:
MH	April 2013.
Project no.:	Drawing no.:
2474	2474-2A

PLANMART LIMITED
53A High St. West, Glossop,
Derbyshire SK13 8AZ.
Tel: 01457 863153 E mail: planmart@btconnect.com