


ATTIC FLOOR

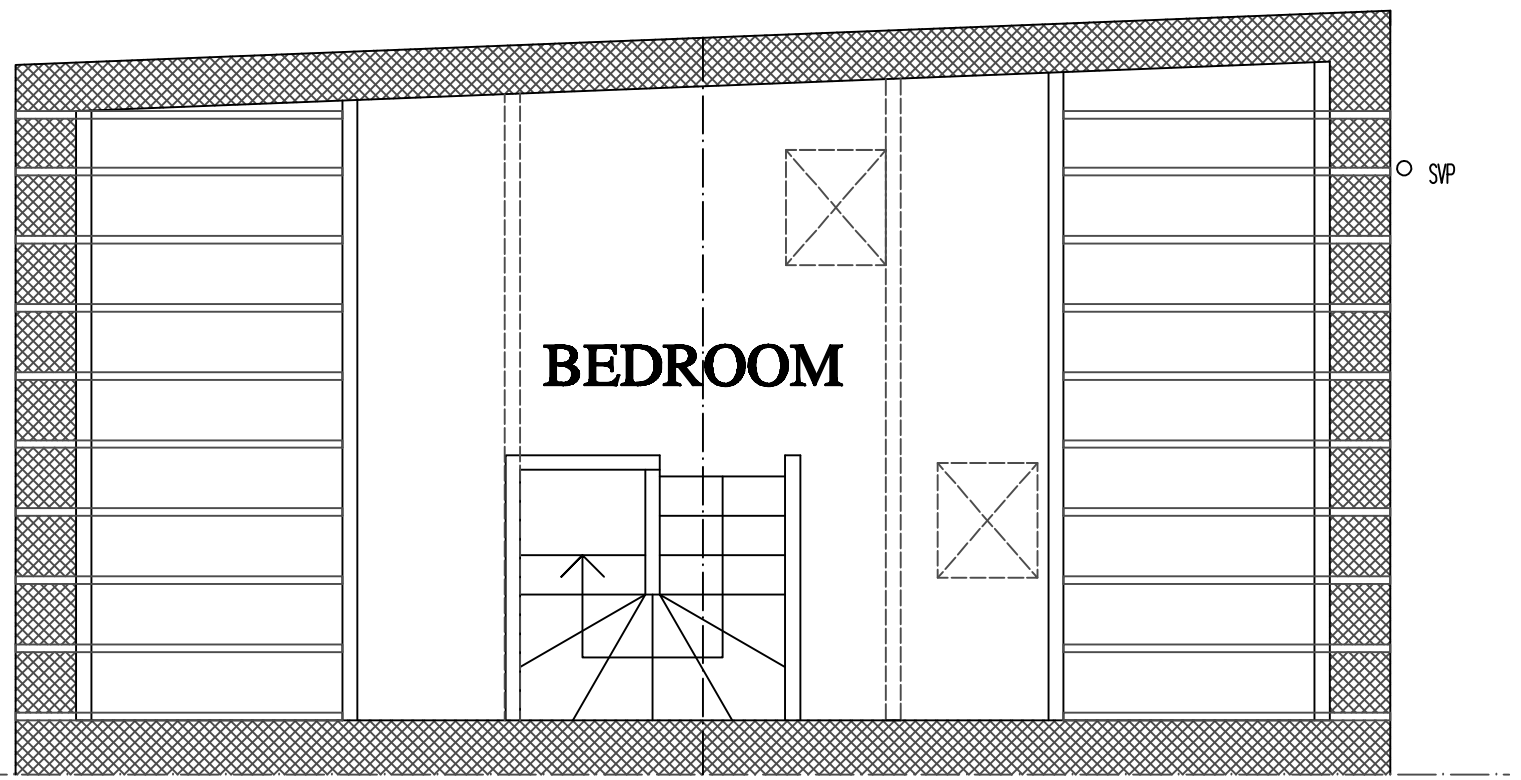





SURVEY DRAWING 1:50
61 QUEENS ROAD, BUXTON

DWG: SURVEY
61 QUEENS ROAD
BUXTON

REVISIONS:

1:50	CHECKED:
DATE: MAY'13	DRAWN:

©THIS DRAWING AND THE BUILDING WORKS DEPICTED ARE THE COPYRIGHT OF AJS ARCHITECTURE AND MAY NOT BE REPRODUCED OR AMENDED EXCEPT BY WRITTEN PERMISSION. NO LIABILITY WILL BE ACCEPTED FOR AMENDMENTS MADE BY OTHER PERSONS. - DO NOT SCALE OFF DRAWING, CONFIRM ALL DIMS ON SITE

A.J.S ARCHITECTURE
32 carr road.
buxton.
derbyshire.
sk17 6wf.
h: 01298 26062
m: 07794 400237



SURVEY 02

61 QUEENS ROAD