HPK/2013/0243

mark@camplan.co.uk
0115 947 6212

Site: 49 Platt Street Padfield SK13 1EY

Description: Car Port
Permitted Development

Client: N. Boult Date: Aug 2012

Scale: 1:50/1:100 @A3 No: 0311PD.301B

© CAMplan DO NOT SCALE: PLANNING PURPOSES ONLY

HIGH PEAK
15 MAY 2013
BOROUGH COUNCIL

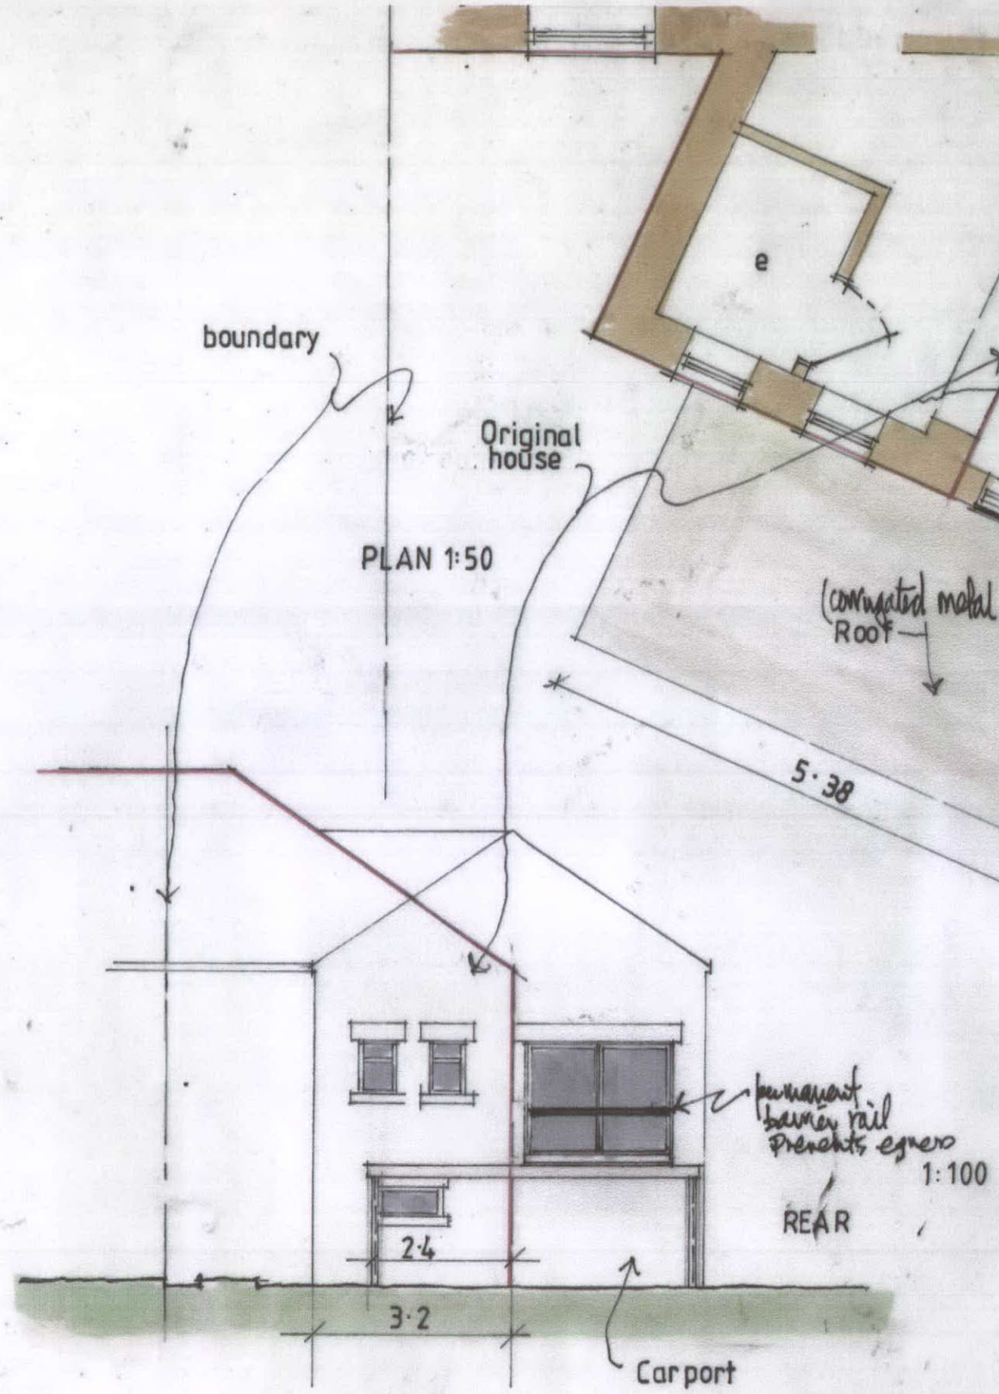

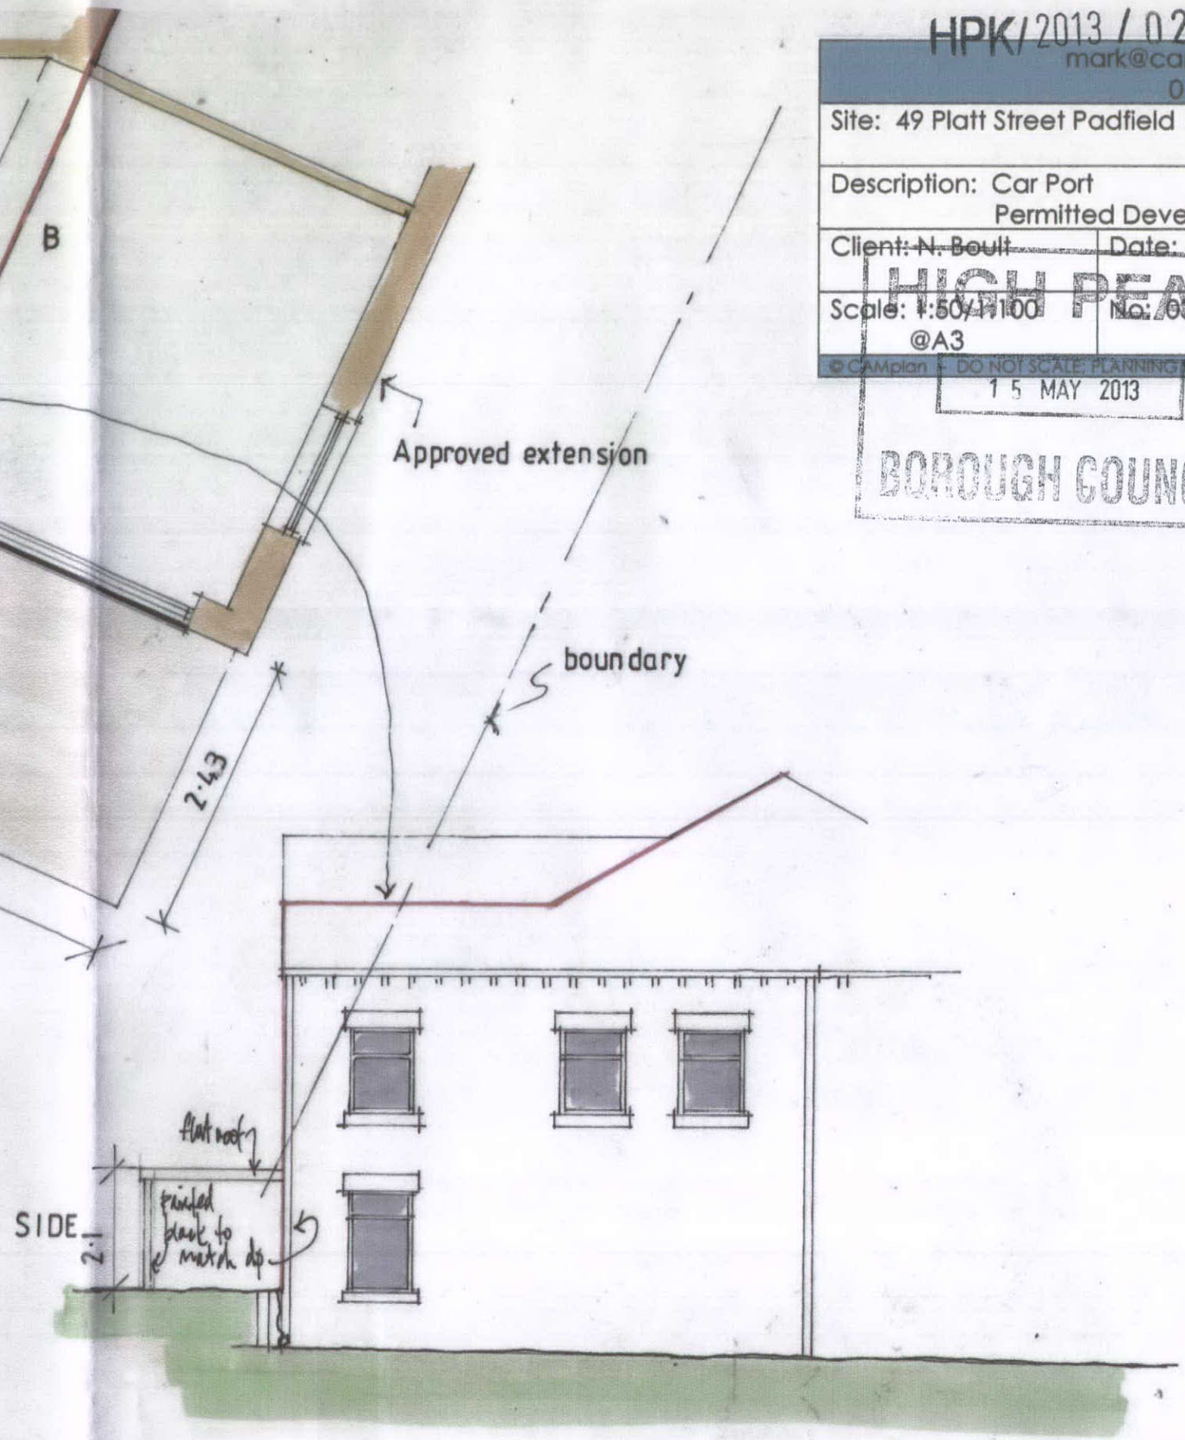

CAMplan
camplan.co.uk