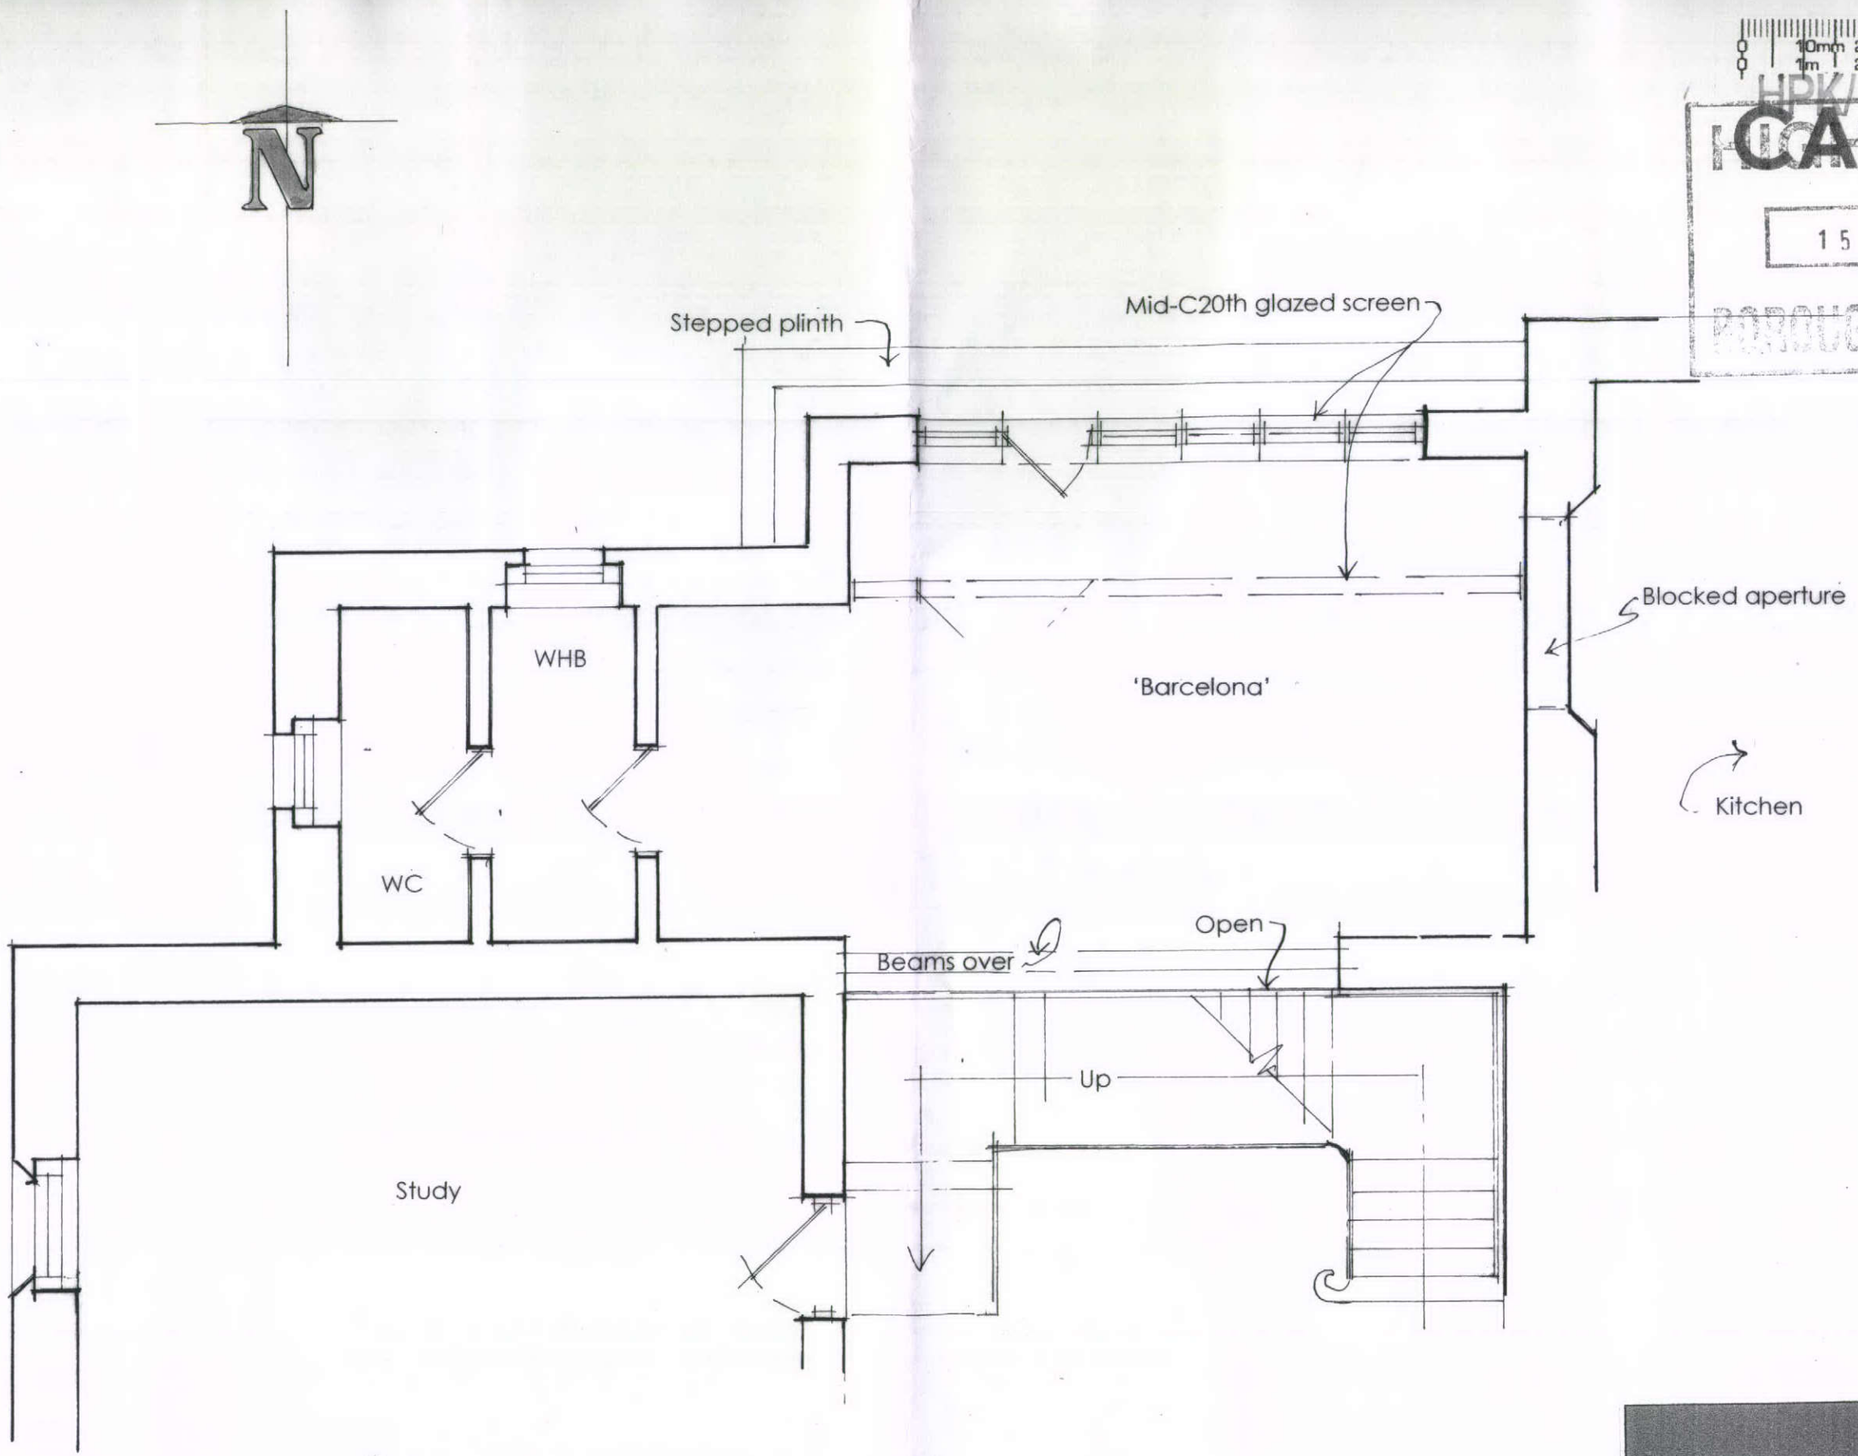


HPK/2013/0263
CAMplan
camplan.co.uk
15 MAY 2013
BOROUGH COUNCIL

mark@camplan.co.uk
07968326331

Site: Bowden Hall Bowden High Peak	
Description: Existing GF (part)	
Client: N G Webb	Date: March 2013
Scale: 1: 50 @ A3	No: 081D/E/102

© CAMplan - DO NOT SCALE: PLANNING PURPOSES ONLY