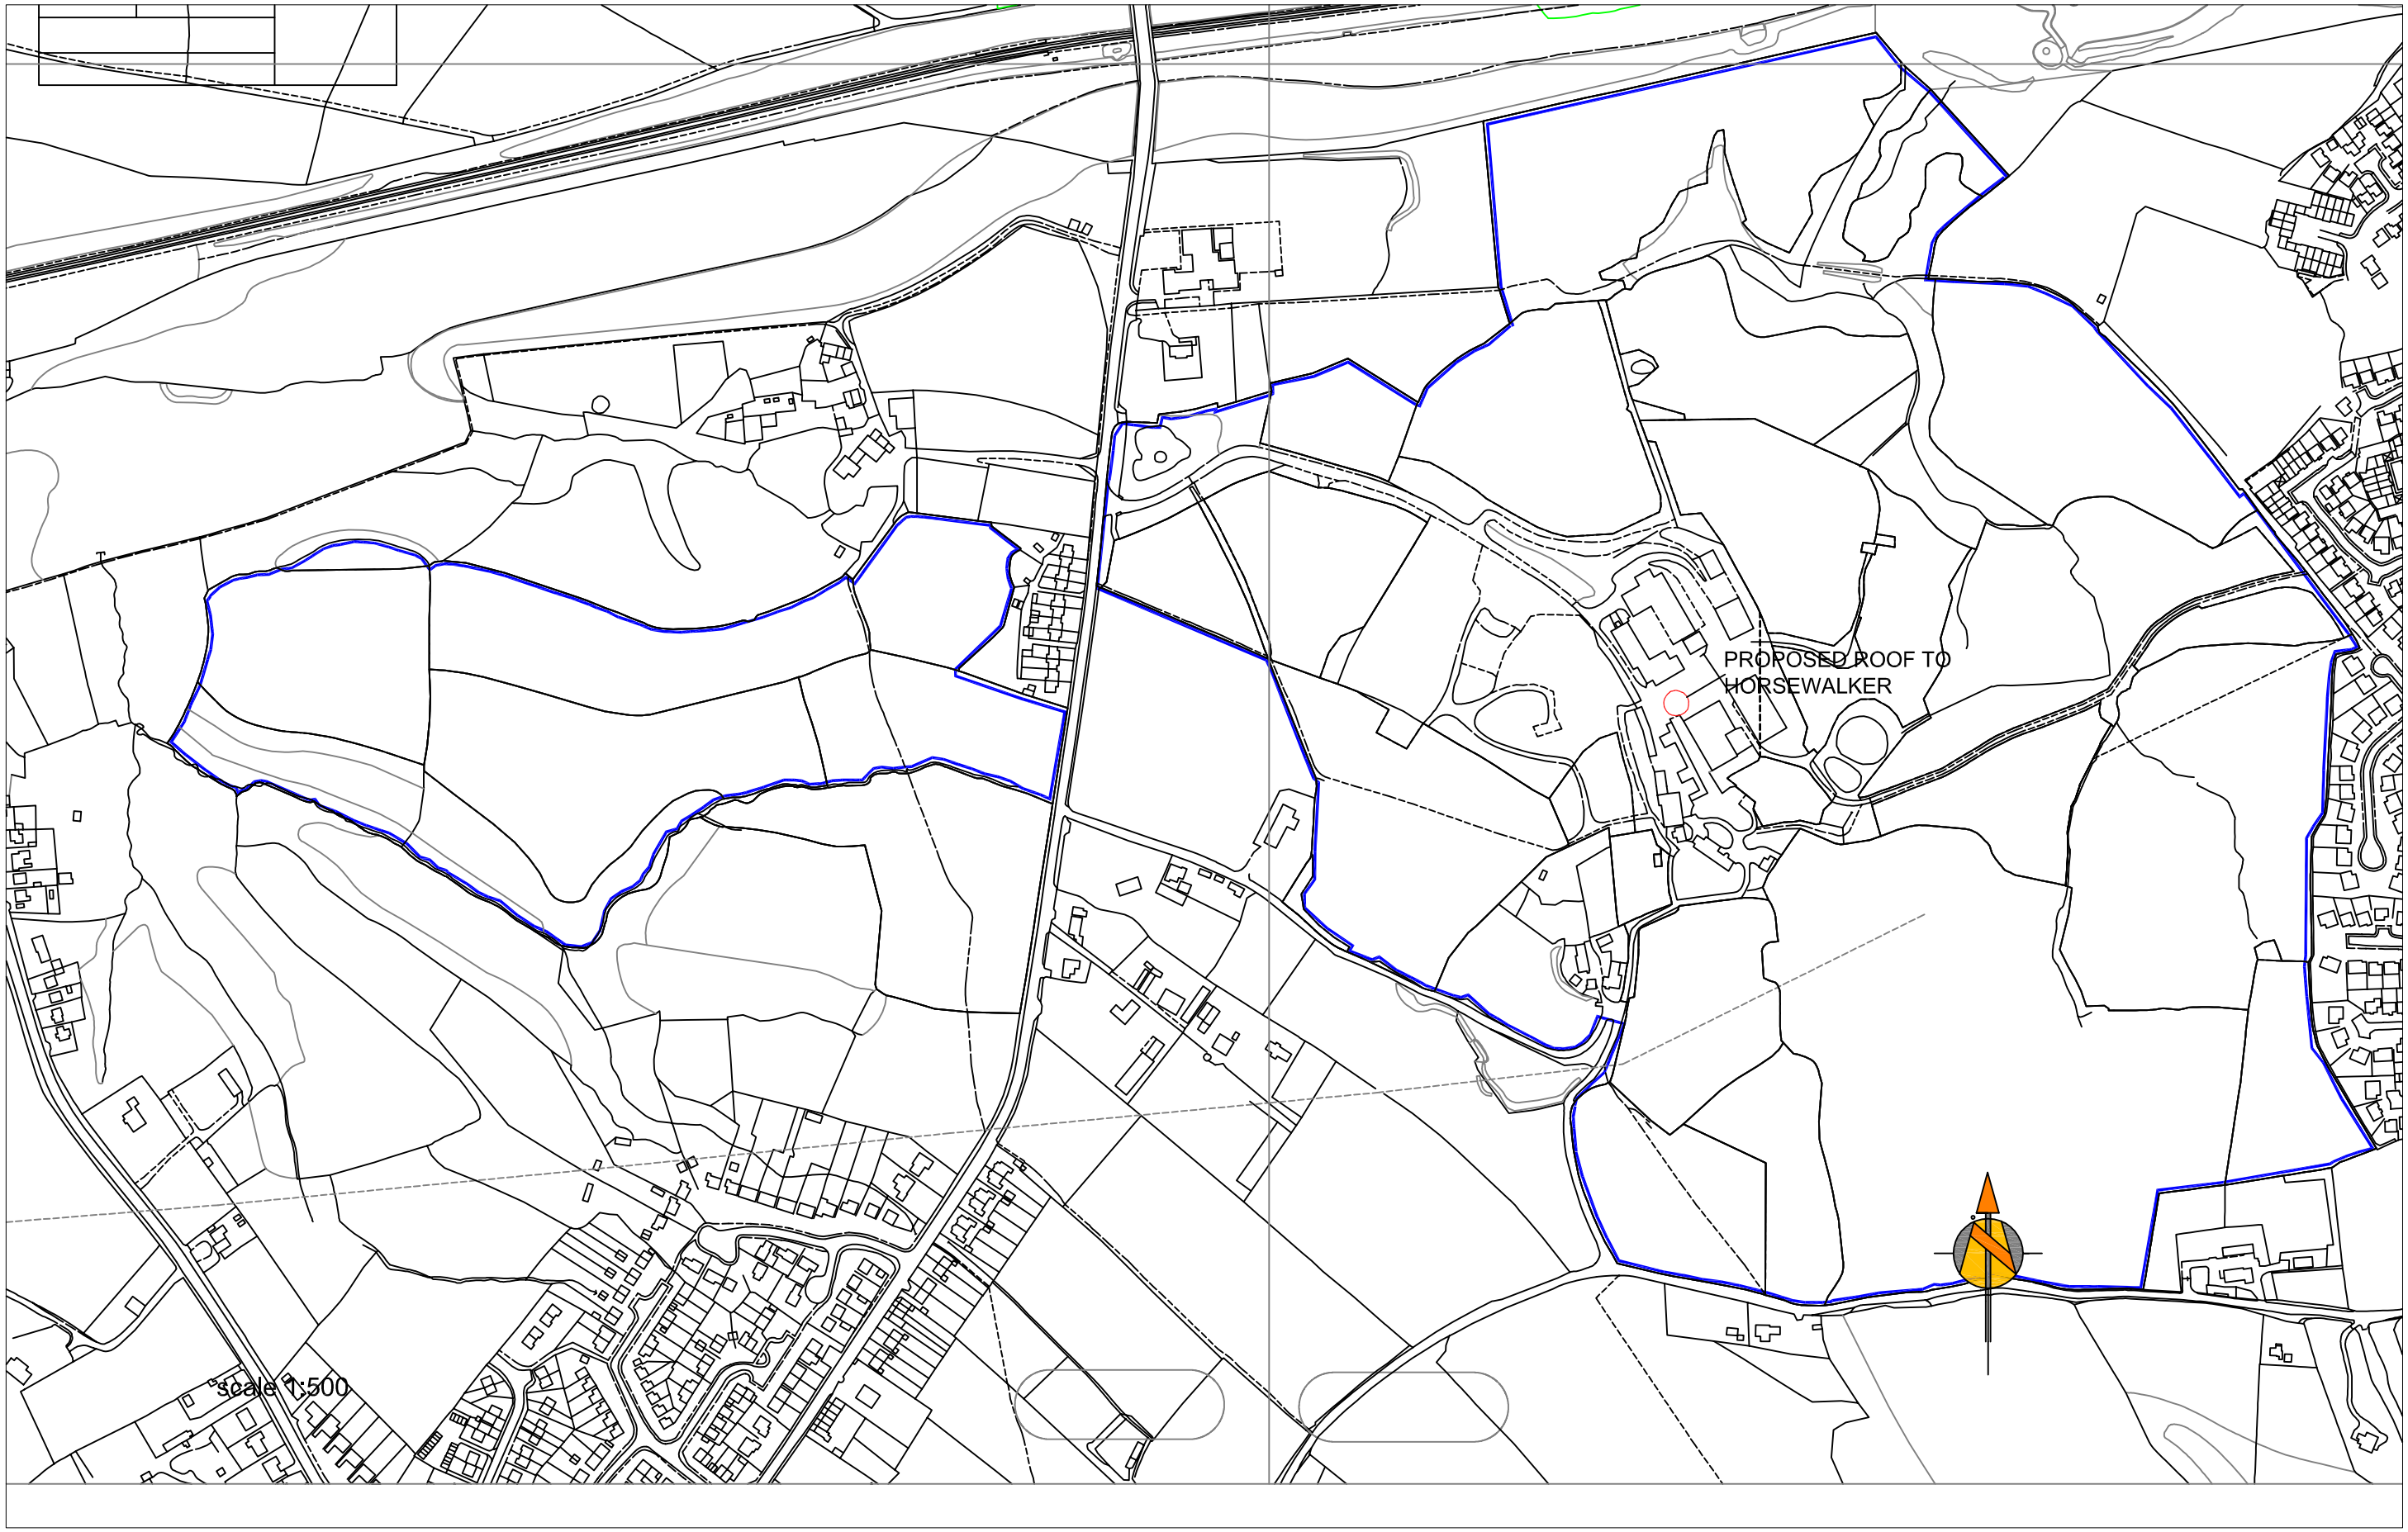

J R A MOORHOUSE PLANNNING
chartered town planning consultant
e-mail ***a.moorhouse47@btinternet.com***

PROPOSED ROOF TO HORSEWALKER

HARGATE HILL FARM AND EQUESTRIAN CENTRE FOR MR.M.C.TYLDESLEY

L O C A T I O N P L A N not to scale drg.no. HH/HW/3 date 5/13