
All levels and dimensions must be checked on site by contractor prior to commencement of works. Any variations must be reported to Ryan Brookes, client and Local Authority.
All information hereon in is the copyright of Ryan Brookes. Copying in full or in part is forbidden without the written permission from Ryan Brookes.



Rear Elevation

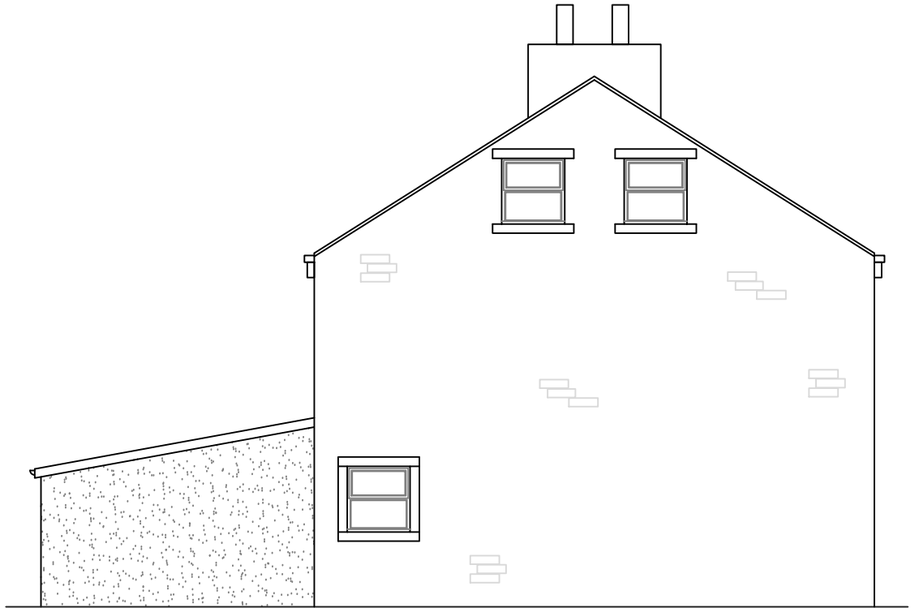


Side Elevation








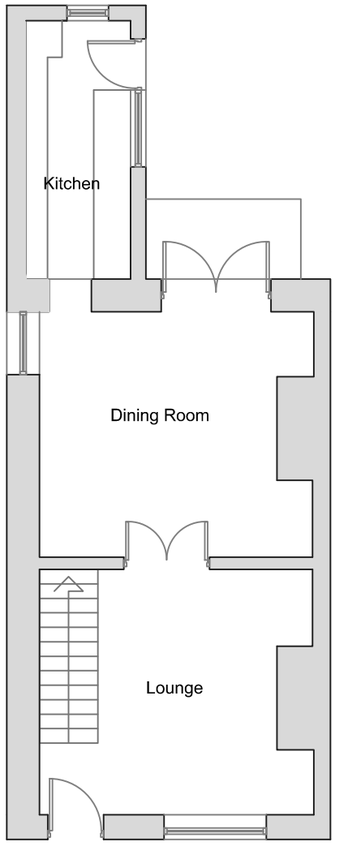

Ground Floor Plan

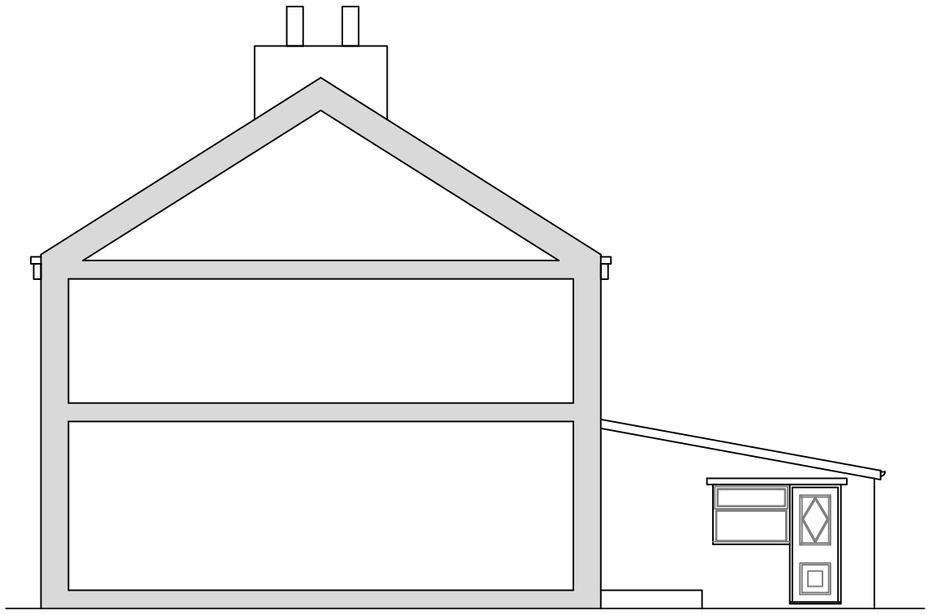

Side Elevation

Existing Plans & Elevations

Revision: -			
Project: PROPOSED EXTENSION TO 55 BROSSCROFT HADFIELD	Drawing Number: 157-1.02		
Drawing Title: EXISTING PLANS AND ELEVATIONS	Revision:	Drawn By: RB Date: NOV'12	Scale: 1:100