HPK/2013/0151

THIS DRAWING IS NOT TO BE COPIED OR REPRODUCED WITHOUT THE PRIOR WRITTEN CONSENT OF "PLANMART" LTD.

HIGH PEAK
17 MAY 2013
BOROUGH COUNCIL

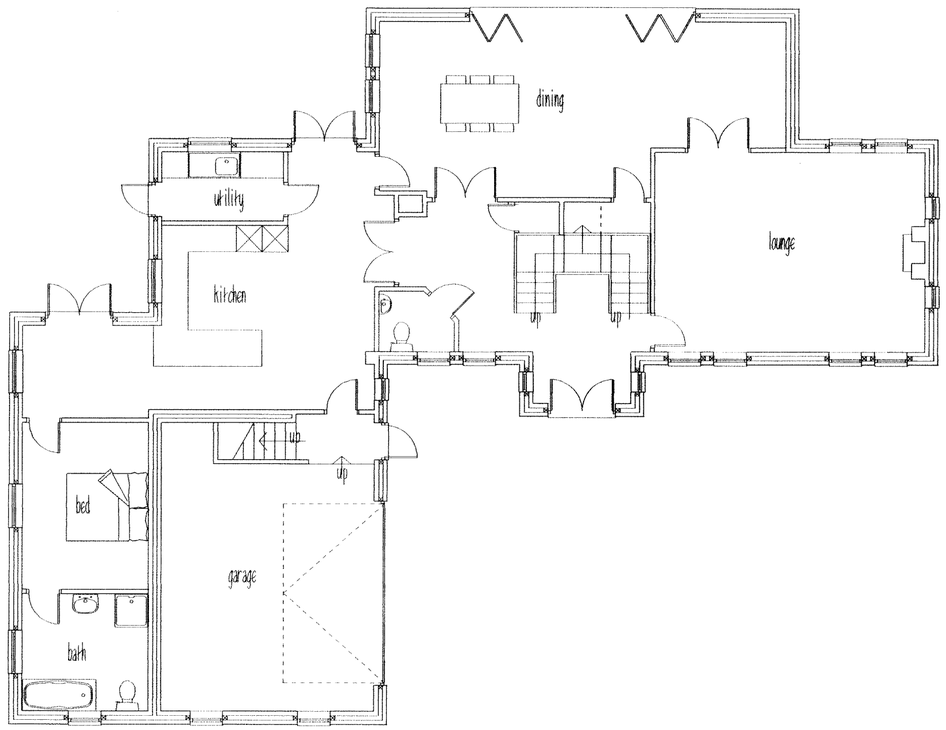

GROUND FLOOR PLAN

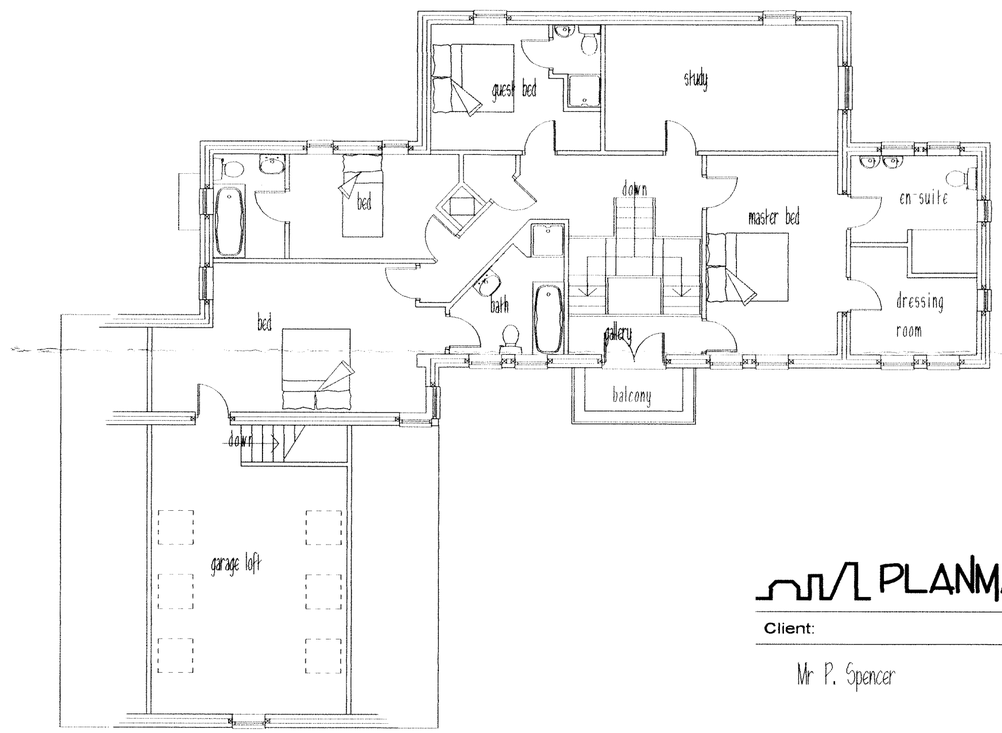

FIRST FLOOR PLAN

REVISIONS:
A. Amended to clients req. 6.3.13.
B. Amended to client req. 7.32013.

PLANMART

Client:

Mr P. Spencer

Project:

Proposed detached dwelling on land at Park Crescent, Glossop. SK13 7BQ

Title:

Proposed plans.

Scale: 1:100 A2 sheet.

Drawn:	Date:
MH	Dec 2012
Project no.: 2460	Drawing no.: 2460-3B

PLANMART LIMITED
53A High St. West, Glossop,
Derbyshire SK13 8AZ.
Tel: 01457 863153 E mail: planmart@btconnect.com