ALL DIMENSIONS IN MILLIMETRES	TOLERANCE ON MACHINED ITEMS U.O.S.	TOLERANCE ON UNMACHINED ITEMS U.O.S.
	UP TO 150mm ± 0.1mm 150 TO 500mm ± 0.2mm OVER 500mm ± 0.5mm	UP TO 500mm ± 0.5mm 500 TO 2000mm ± 1.0mm OVER 2000mm ± 2.0mm

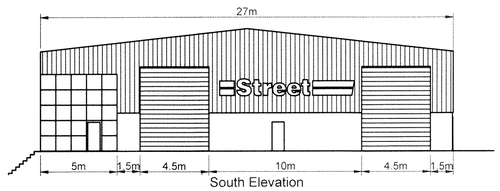

South Elevation

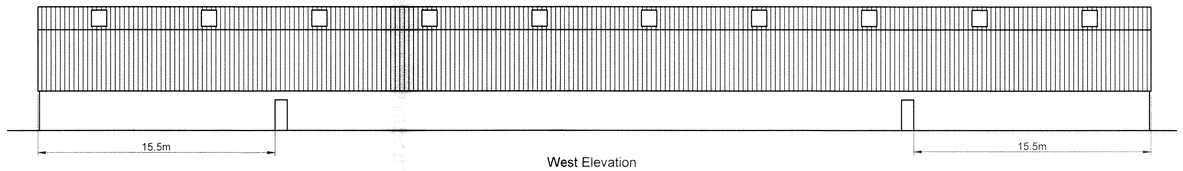

West Elevation

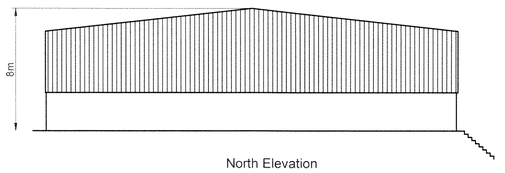

North Elevation



Sign
1:50

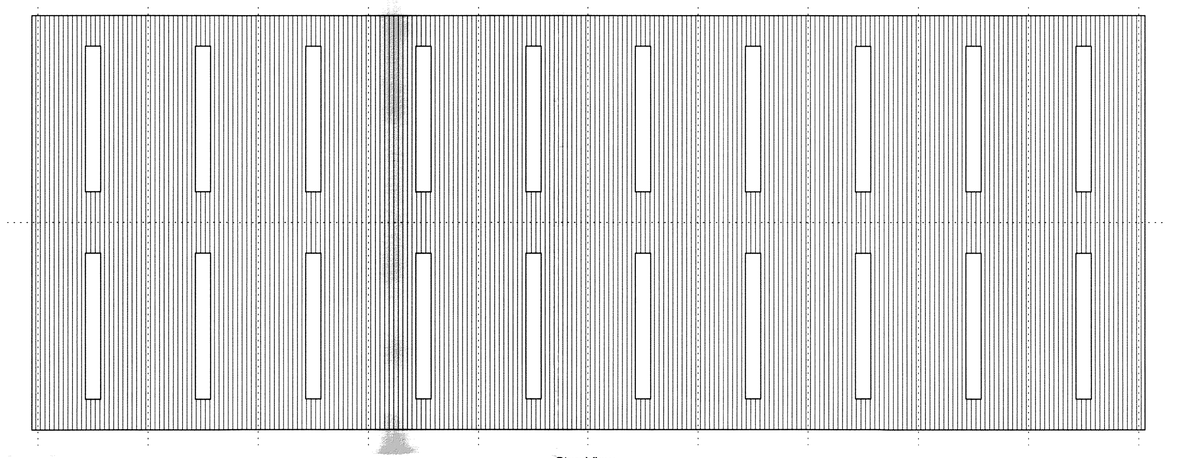

Plan View

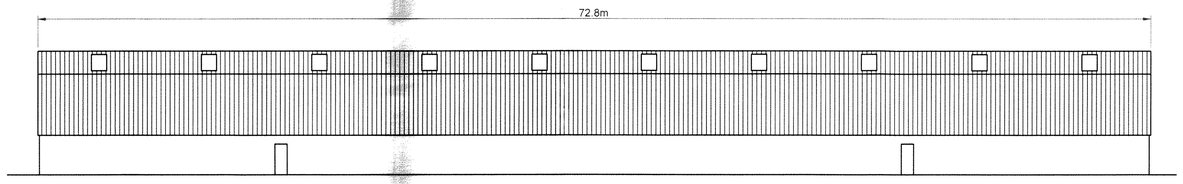

East Elevation

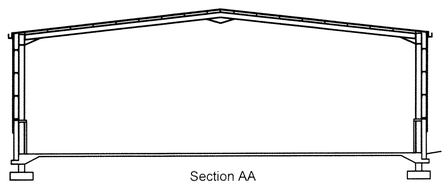

Section AA

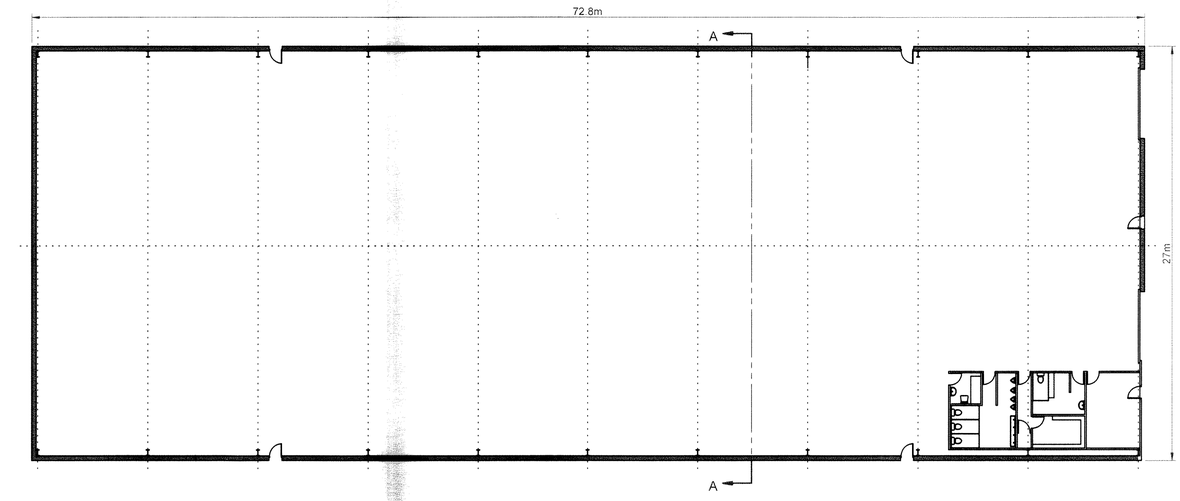

SCALE 1:200
AT PAGE SIZE A1

REV	DESCRIPTION	BY	DATE

Street Crane Co. Ltd

DATE	DRAWN	CHECKED	SCALE
02/05/2013	TCP		1:200

TITLE
StreetCrane New Industrial Unit
27 x 72.8m building
Building Layout

CONTRACT No.			
PART No.	T0096-B		
DRAWING No.	1 T0096-B	Rev A	SHT 1 OF 1

INFRINGEMENT OF COPYRIGHT. THIS DRAWING IS THE PROPERTY OF STREET CRANE COMPANY LTD AND MUST NOT BE COPIED OR SHOWN TO THIRD PARTIES WITHOUT THE WRITTEN PERMISSION OF STREET CRANE CO LTD, CHAPEL-EN-LE-FRITH, HIGH PEAK, SK23 0PH. U.K. T: +44 (0)1298 812456 F: +44 (0)1298 814945