HPK/2013/0271
HIGH PEAK
16 MAY 2013
HIGH PEAK COUNCIL

SCALE 1:200

FOCAL PENSION FUND
LAND / PARKING ARRANGEMENTS

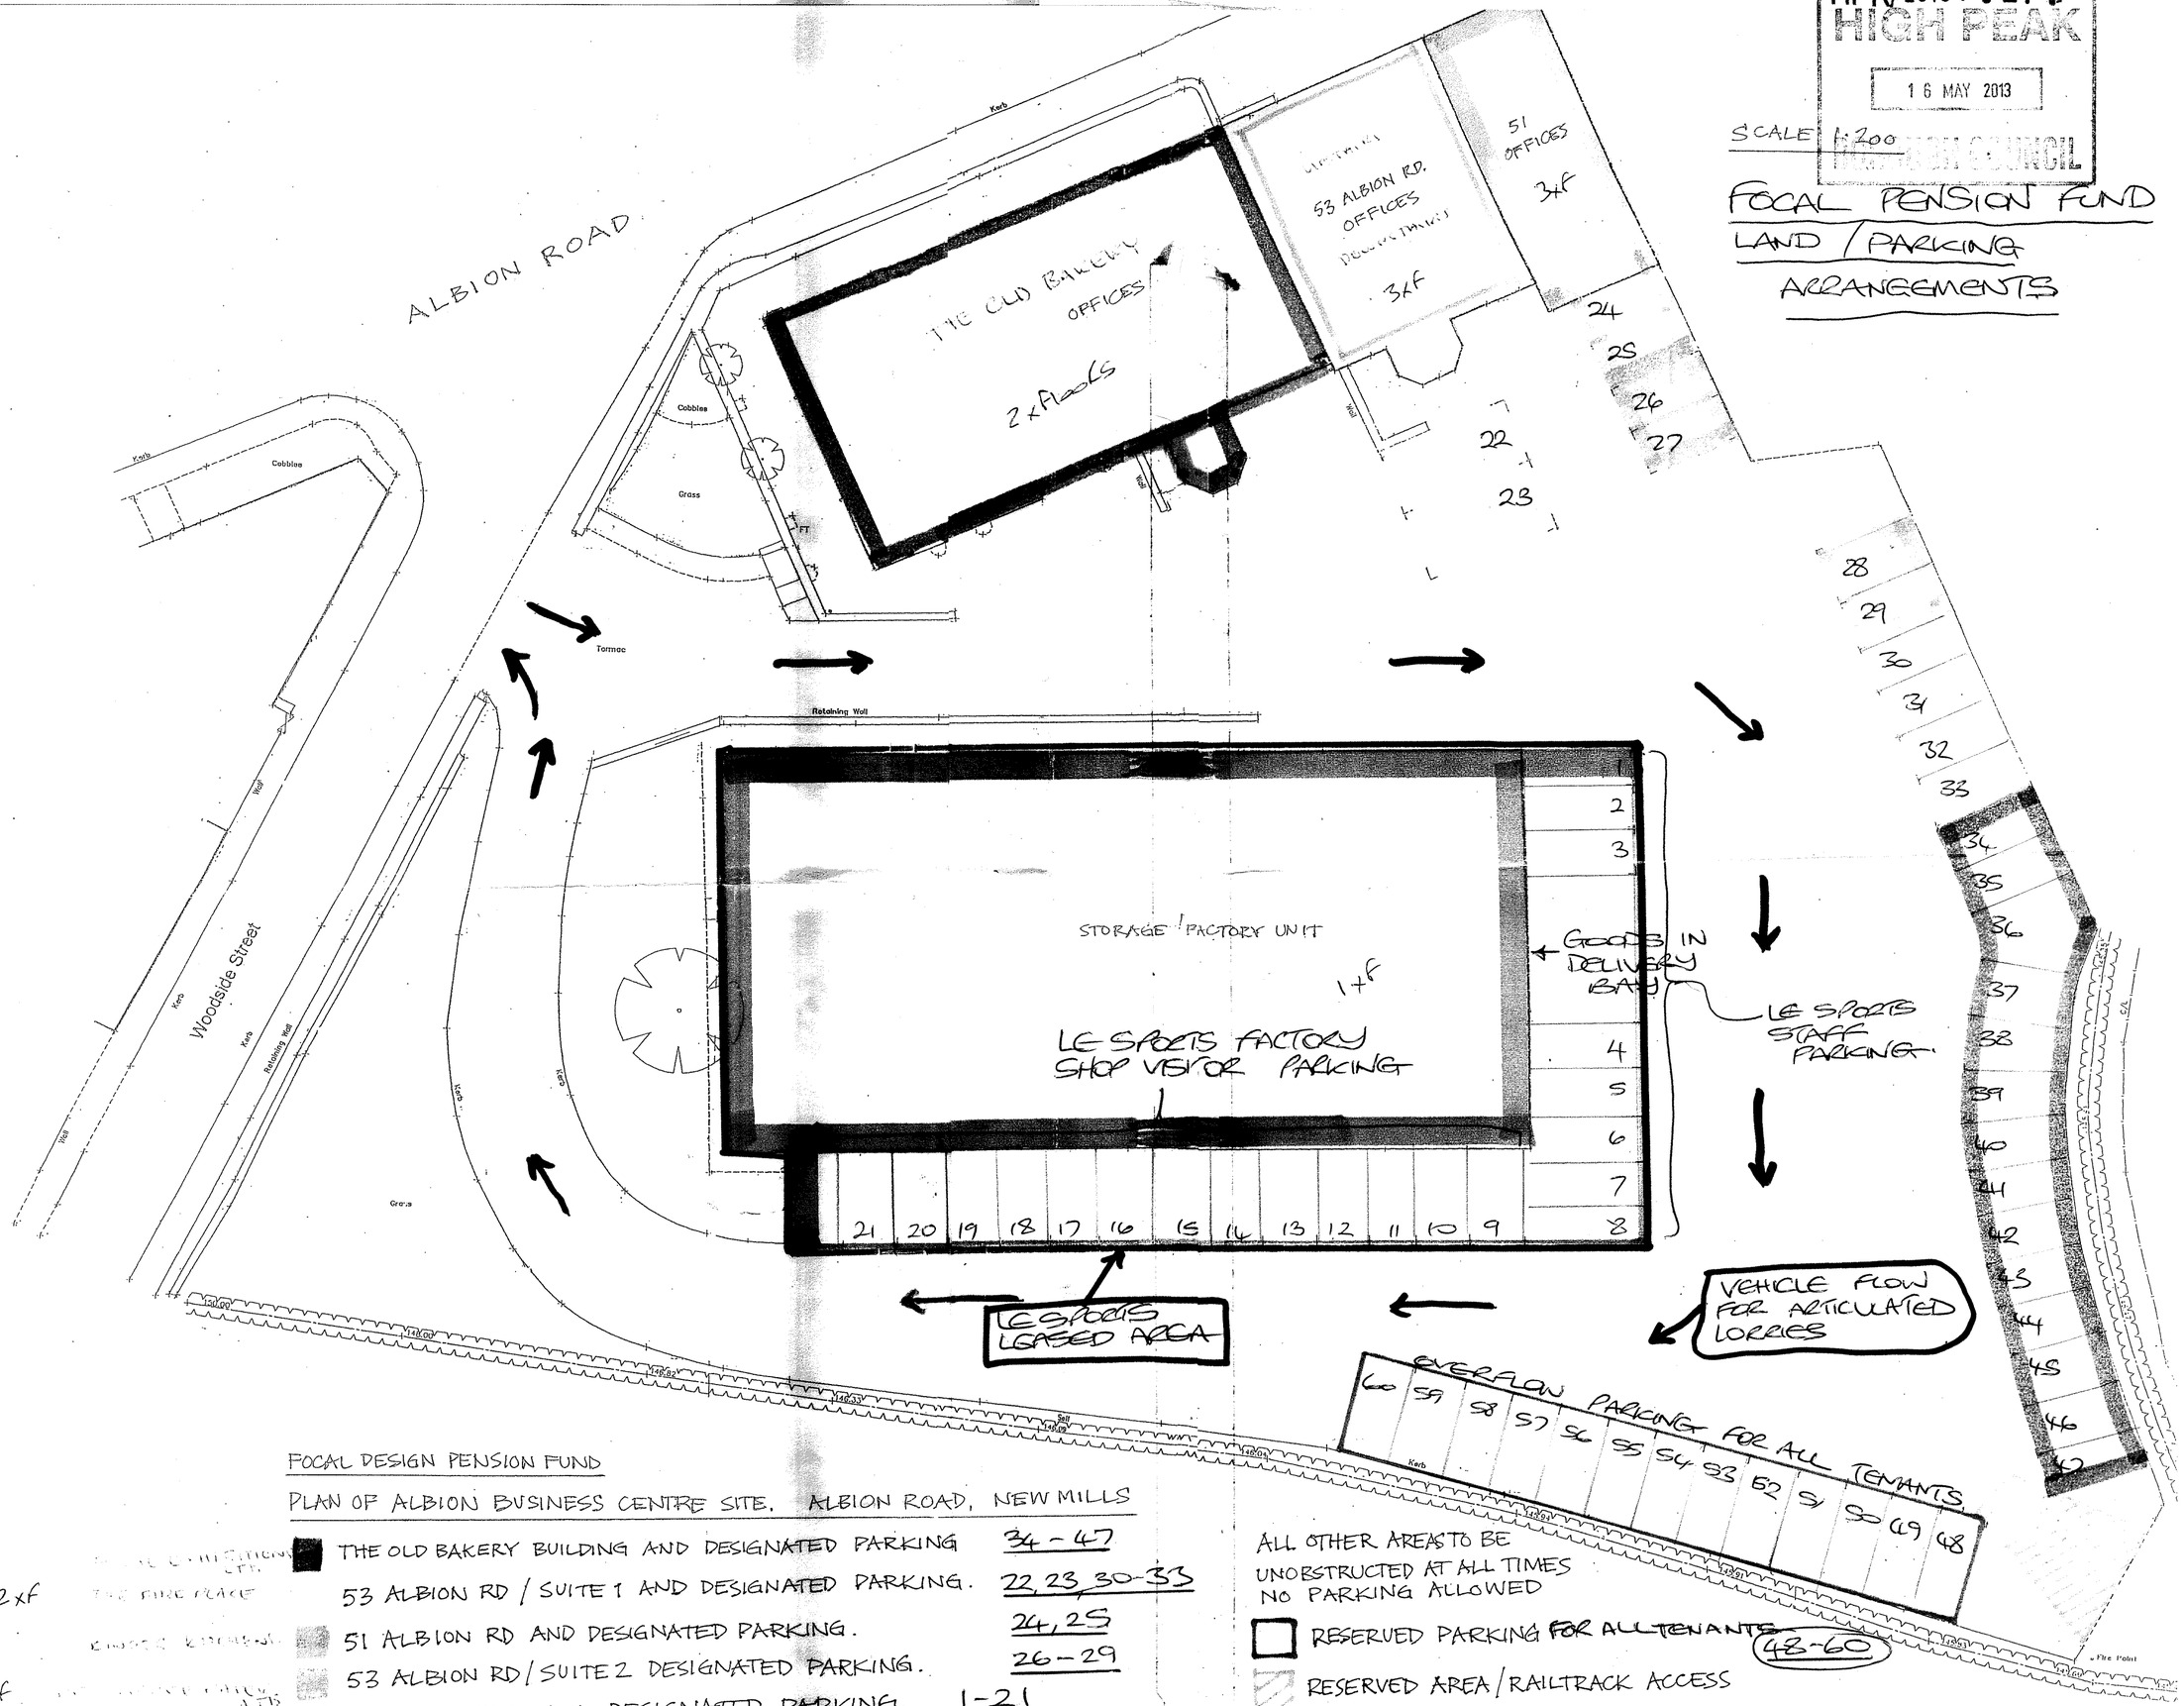

FOCAL DESIGN PENSION FUND

PLAN OF ALBION BUSINESS CENTRE SITE. ALBION ROAD, NEW MILLS

	THE OLD BAKERY BUILDING AND DESIGNATED PARKING	34 - 47
2xF	53 ALBION RD / SUITE 1 AND DESIGNATED PARKING.	22, 23, 30-33
	51 ALBION RD AND DESIGNATED PARKING.	24, 25
	53 ALBION RD / SUITE 2 DESIGNATED PARKING.	26 - 29
1xF	FACTORY UNIT AND DESIGNATED PARKING.	1-21

ALL OTHER AREAS TO BE UNOBSTRUCTED AT ALL TIMES
NO PARKING ALLOWED

RESERVED PARKING FOR ALL TENANTS 48-60

RESERVED AREA / RAILTRACK ACCESS