
HPK/2013/0271
HIGH PEAK
16 MAY 2013
BOROUGH COUNCIL

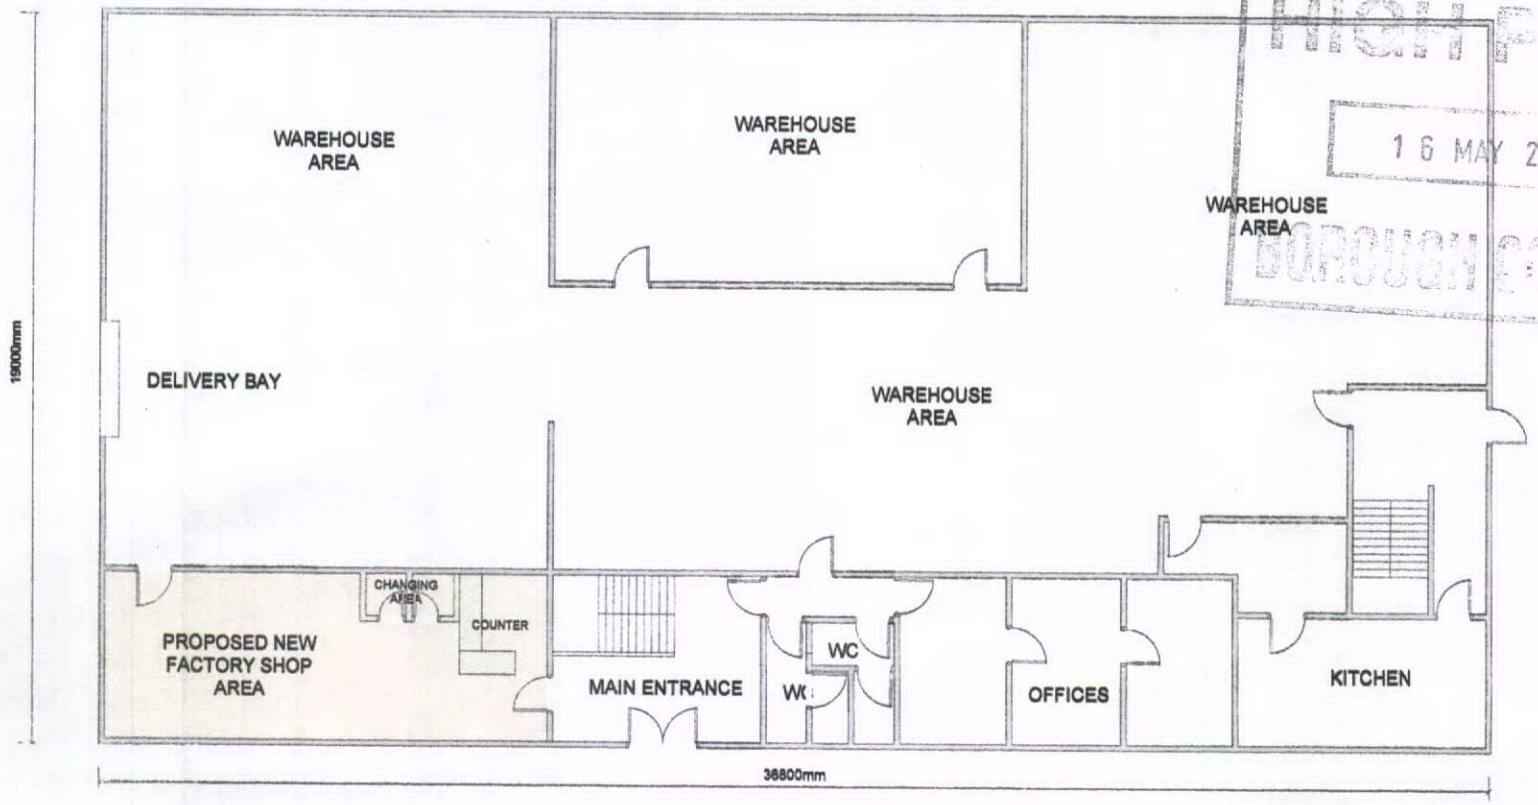

LE SPORTS LTD
The Factory Unit
1 Woodside Street
New Mills
High Peak
SK22 3HF

GROUND FLOOR PROPOSED NEW FACTORY SHOP AREA LAYOUT – 03.04.2013

Drawn By: D Coulthurst
Ladygate Construction
Ladygate Farm
Briargrove Rd
Birch Vale
SK22 1AY

SCALE = 1:200 when printed at A4