HPK/2013/0163
HIGH PEAK
21 MAY 2013
BOROUGH COUNCIL

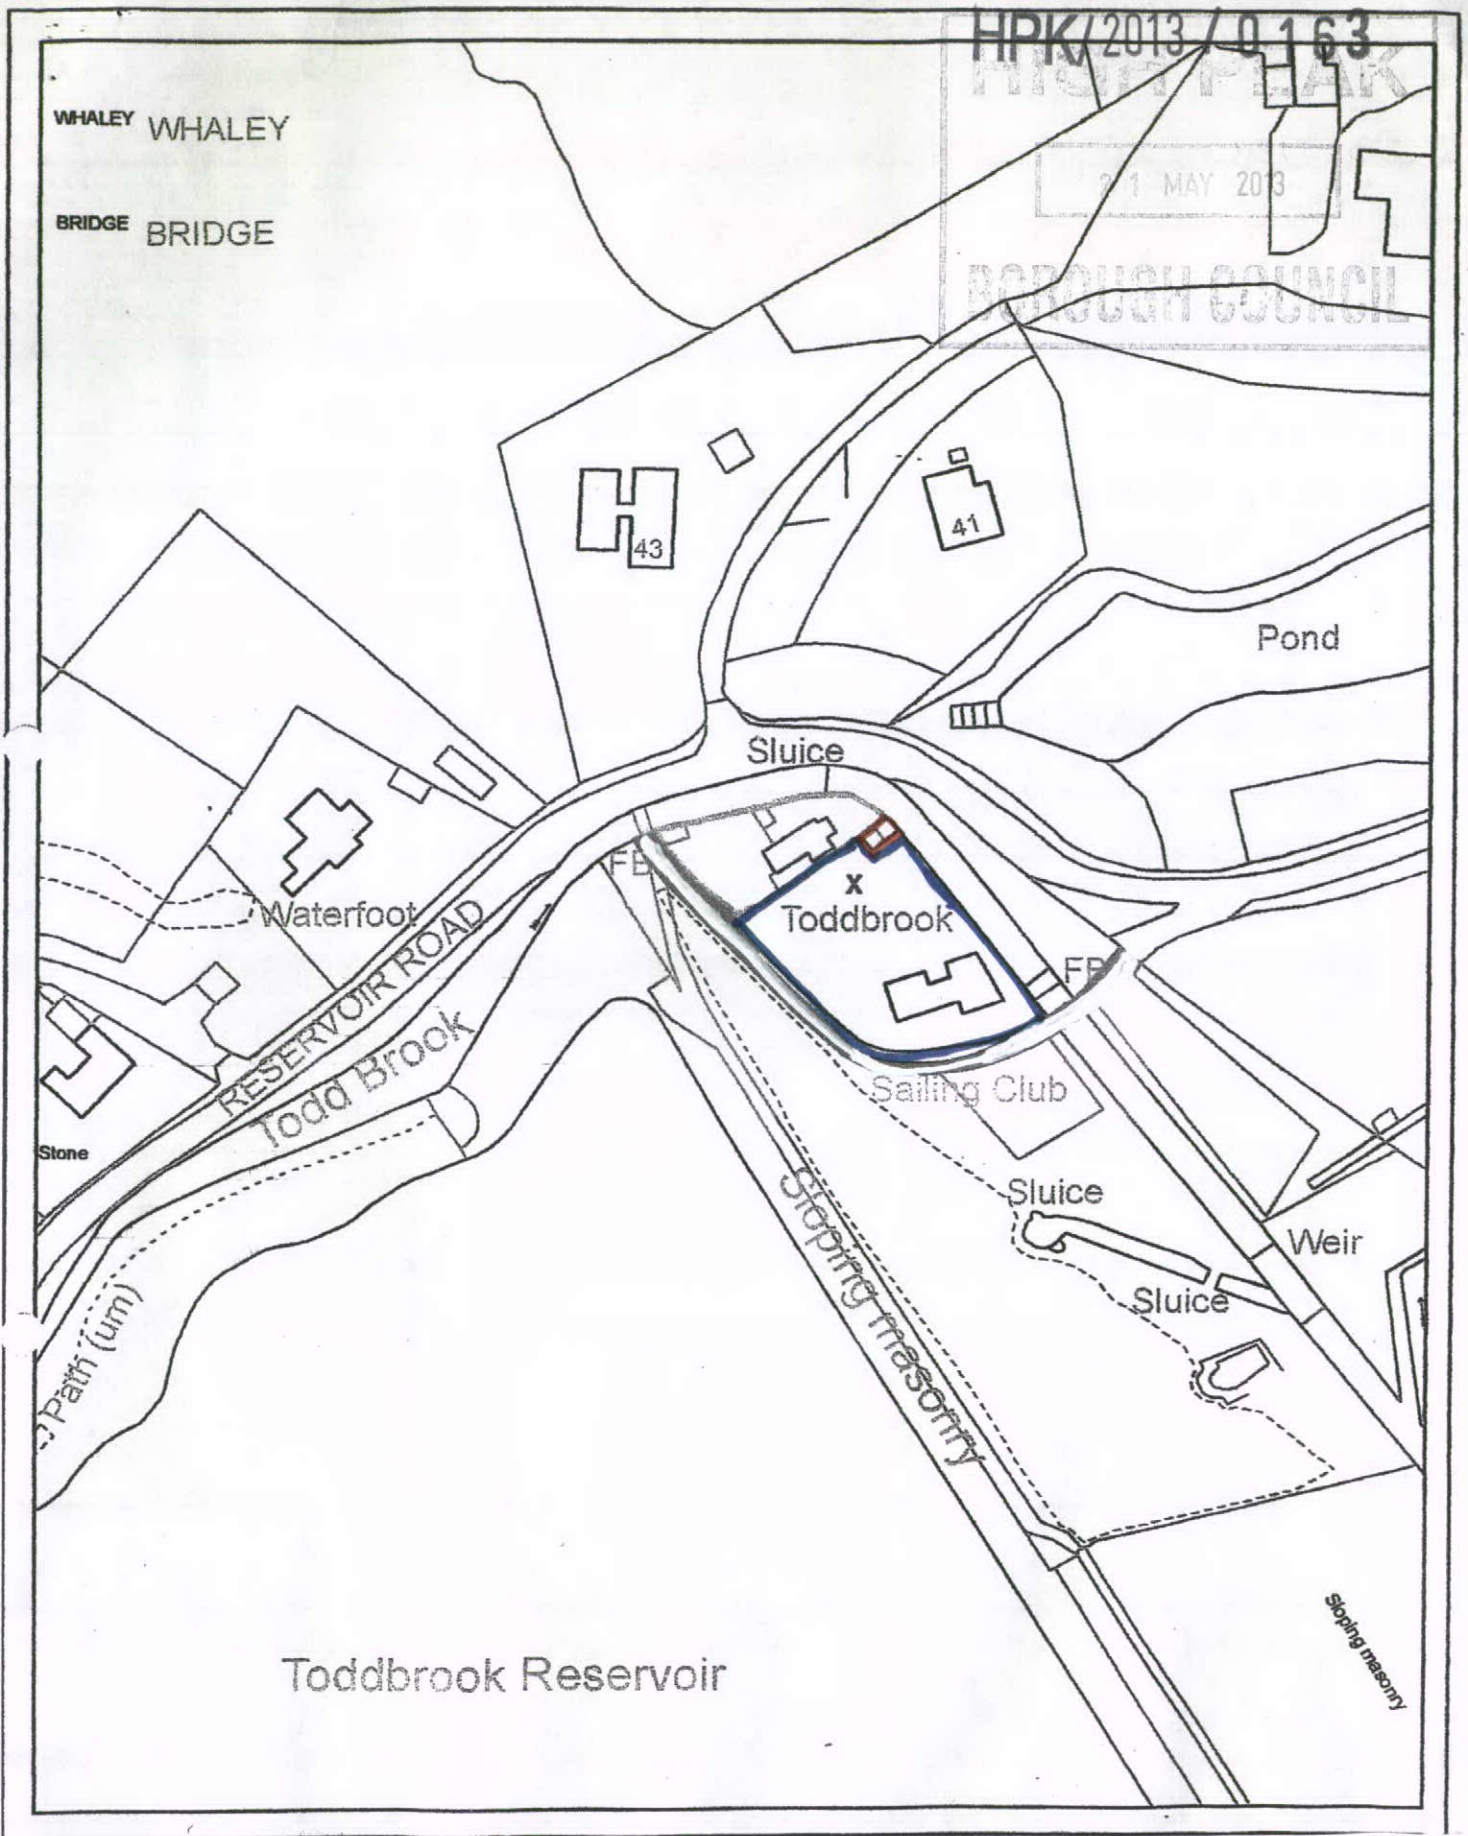

Location Plan ; Toddbrook Sailing Club, Reservoir Road, Whaley Bridge	1: 1250	N