
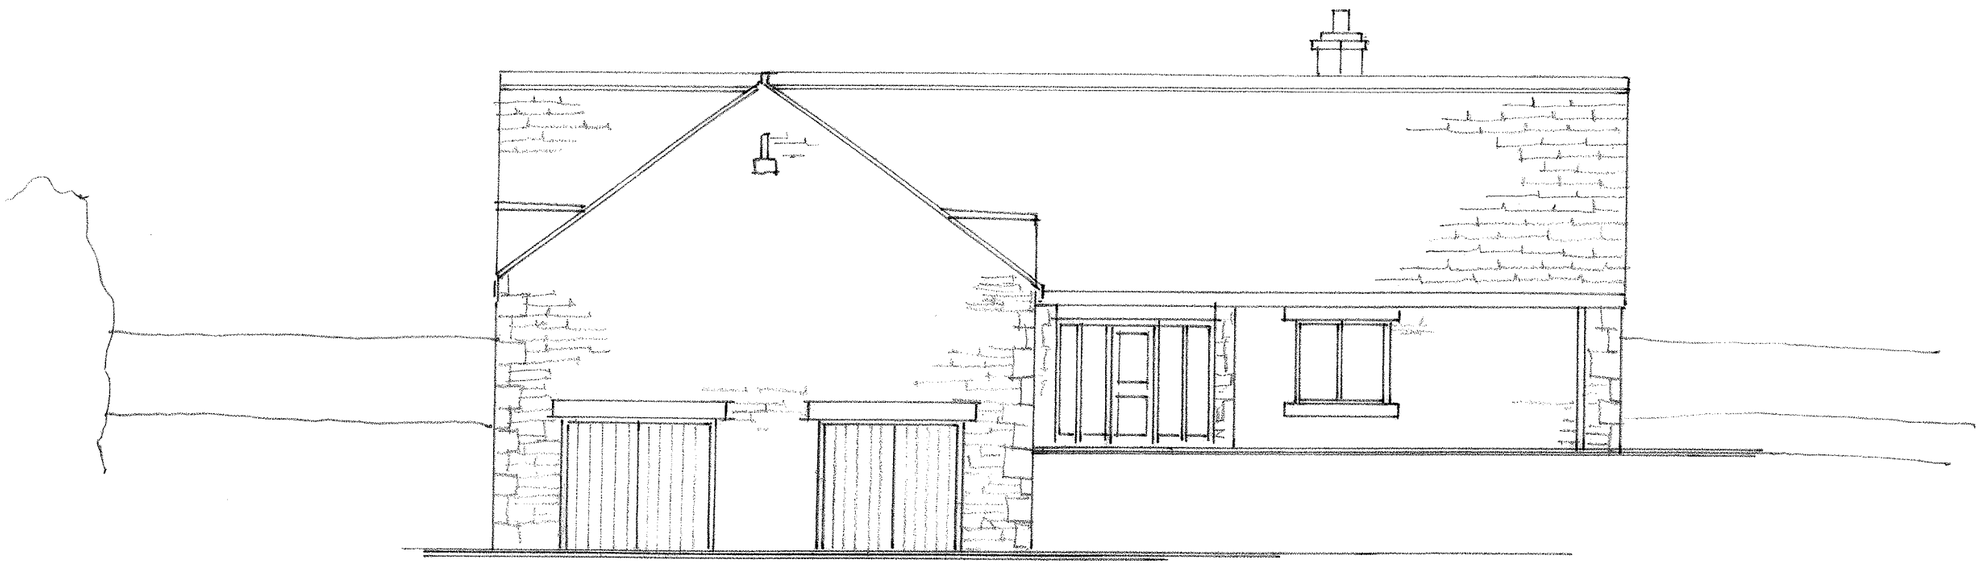


NORTH ELEVATION a

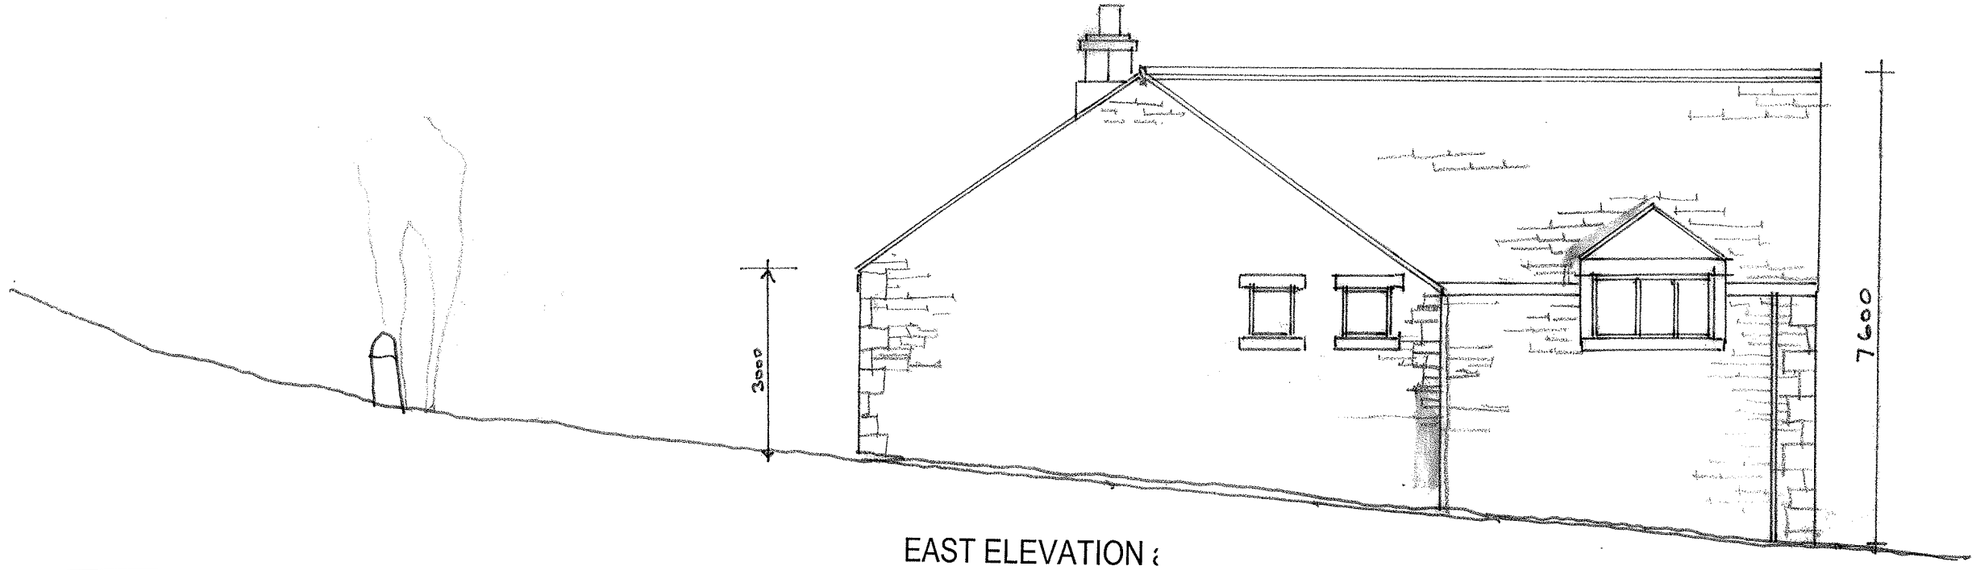

EAST ELEVATION a

SCALE BAR

1000 10000

Elevation sheet 1	
1:100 @ A3	**March 2013**
New Bungalow off Simmondly Lane for Mrs Sarah Read- Pickles	**PM3397/05**
ESE Project Management	Little Hollins Chapel-en-le-Frith. Tel. 01298 812295