Specification

Roof: Natural blue slate, with raised blue ridge tiles.


Walls: Natural random coursed gritstone split faced walling stone with Gritstone faced Quoins. Dressed sills and heads.

Windows, doors: Dark stained timber.


Rain water goods, Black UPVC, all surface water to be taken to soak-away as shown.

External paving, marshals block paving on porous base.a minimum 3metres from the tree base.

Landscape protection measures – mumbered trees to be fully protected with Heras fencing extending 3 metres from the trunk.

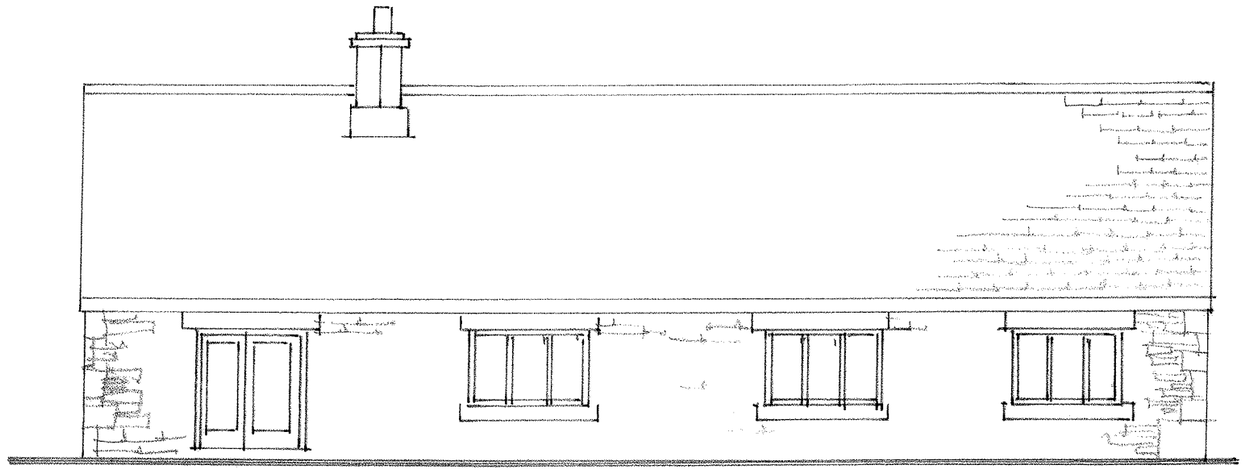


SOUTH ELEVATION

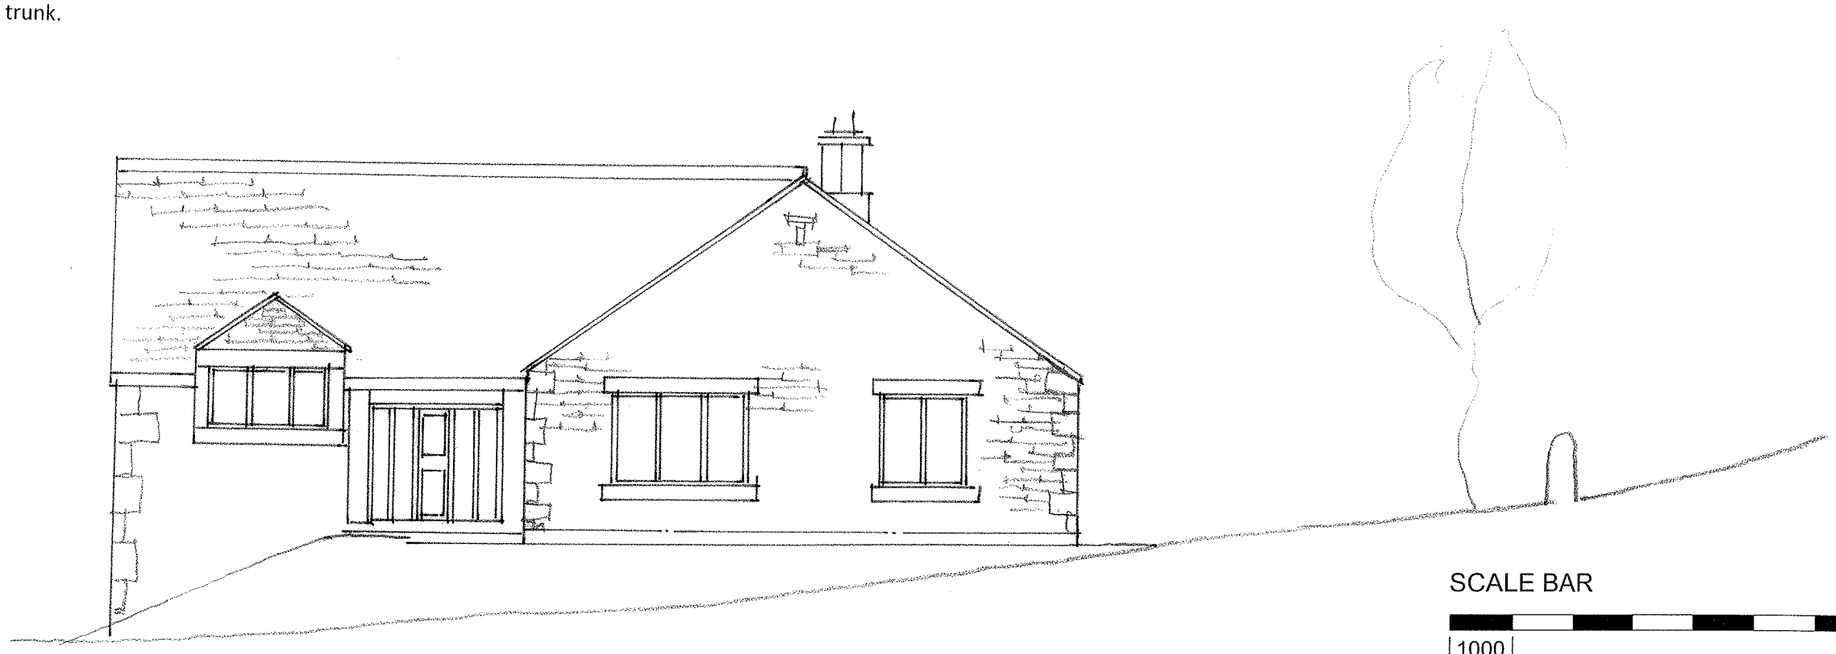

WEST ELEVATION

SCALE BAR

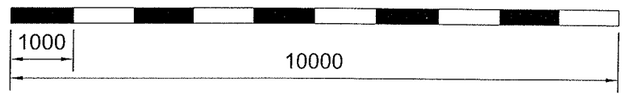


| | |
|---|---|
| **Elevation sheet 2** | |
| **1:100** | **March 2013** |
| **New Bungalow off Simmondly Lane for Mrs Sarah Read- Pickles** | **PM3397/06** |
| **ESE Project Management** | Little Hollins<br>Chapel-en-le-Frith.<br>Tel. 01298 812295 |