
HPK/2013/0280

HIGH PEAK
21 MAY 2013

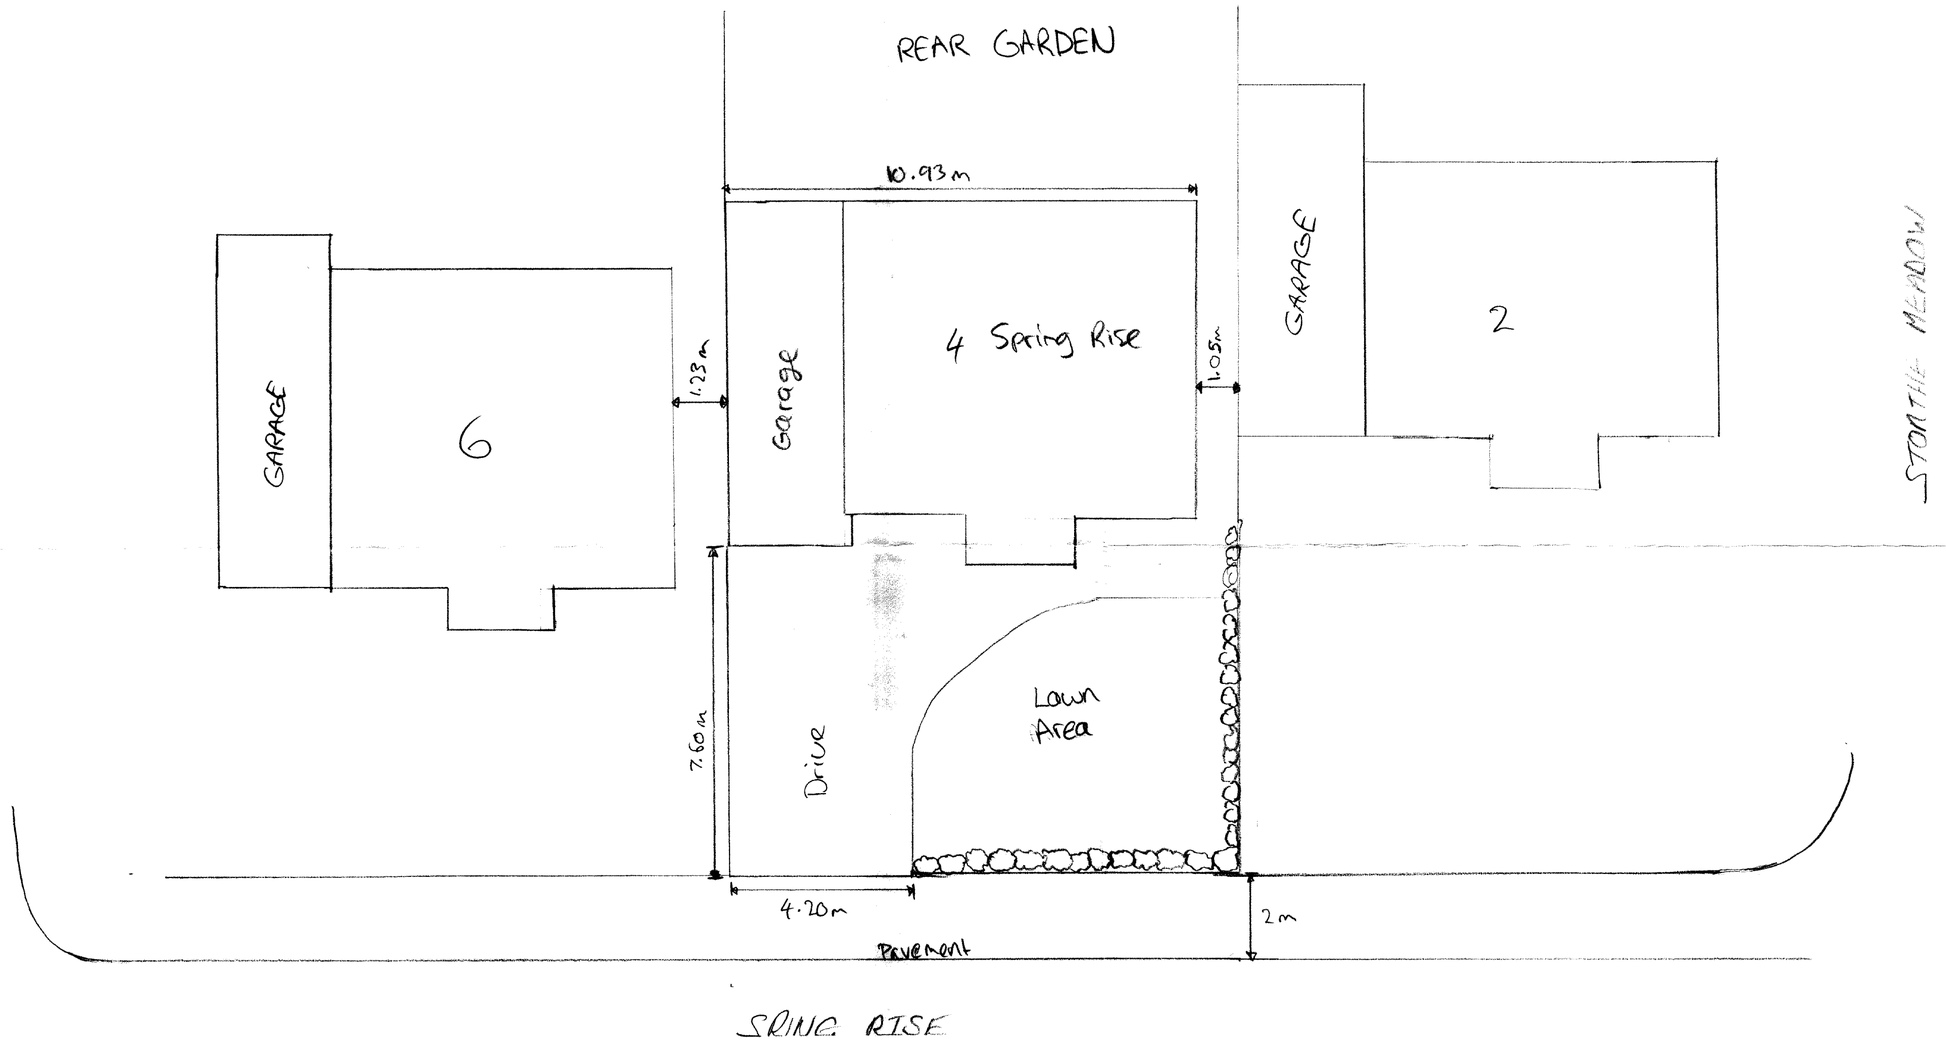

Title:	Garage Roof Plans
Property:	4 Spring Rise
Scale:	1:100
Date:	14/5/13