
EXISTING FIRST FLOOR PLAN

HPK/2013/0273
HIGH PEAK
29 MAY 2013
BOROUGH COUNCIL

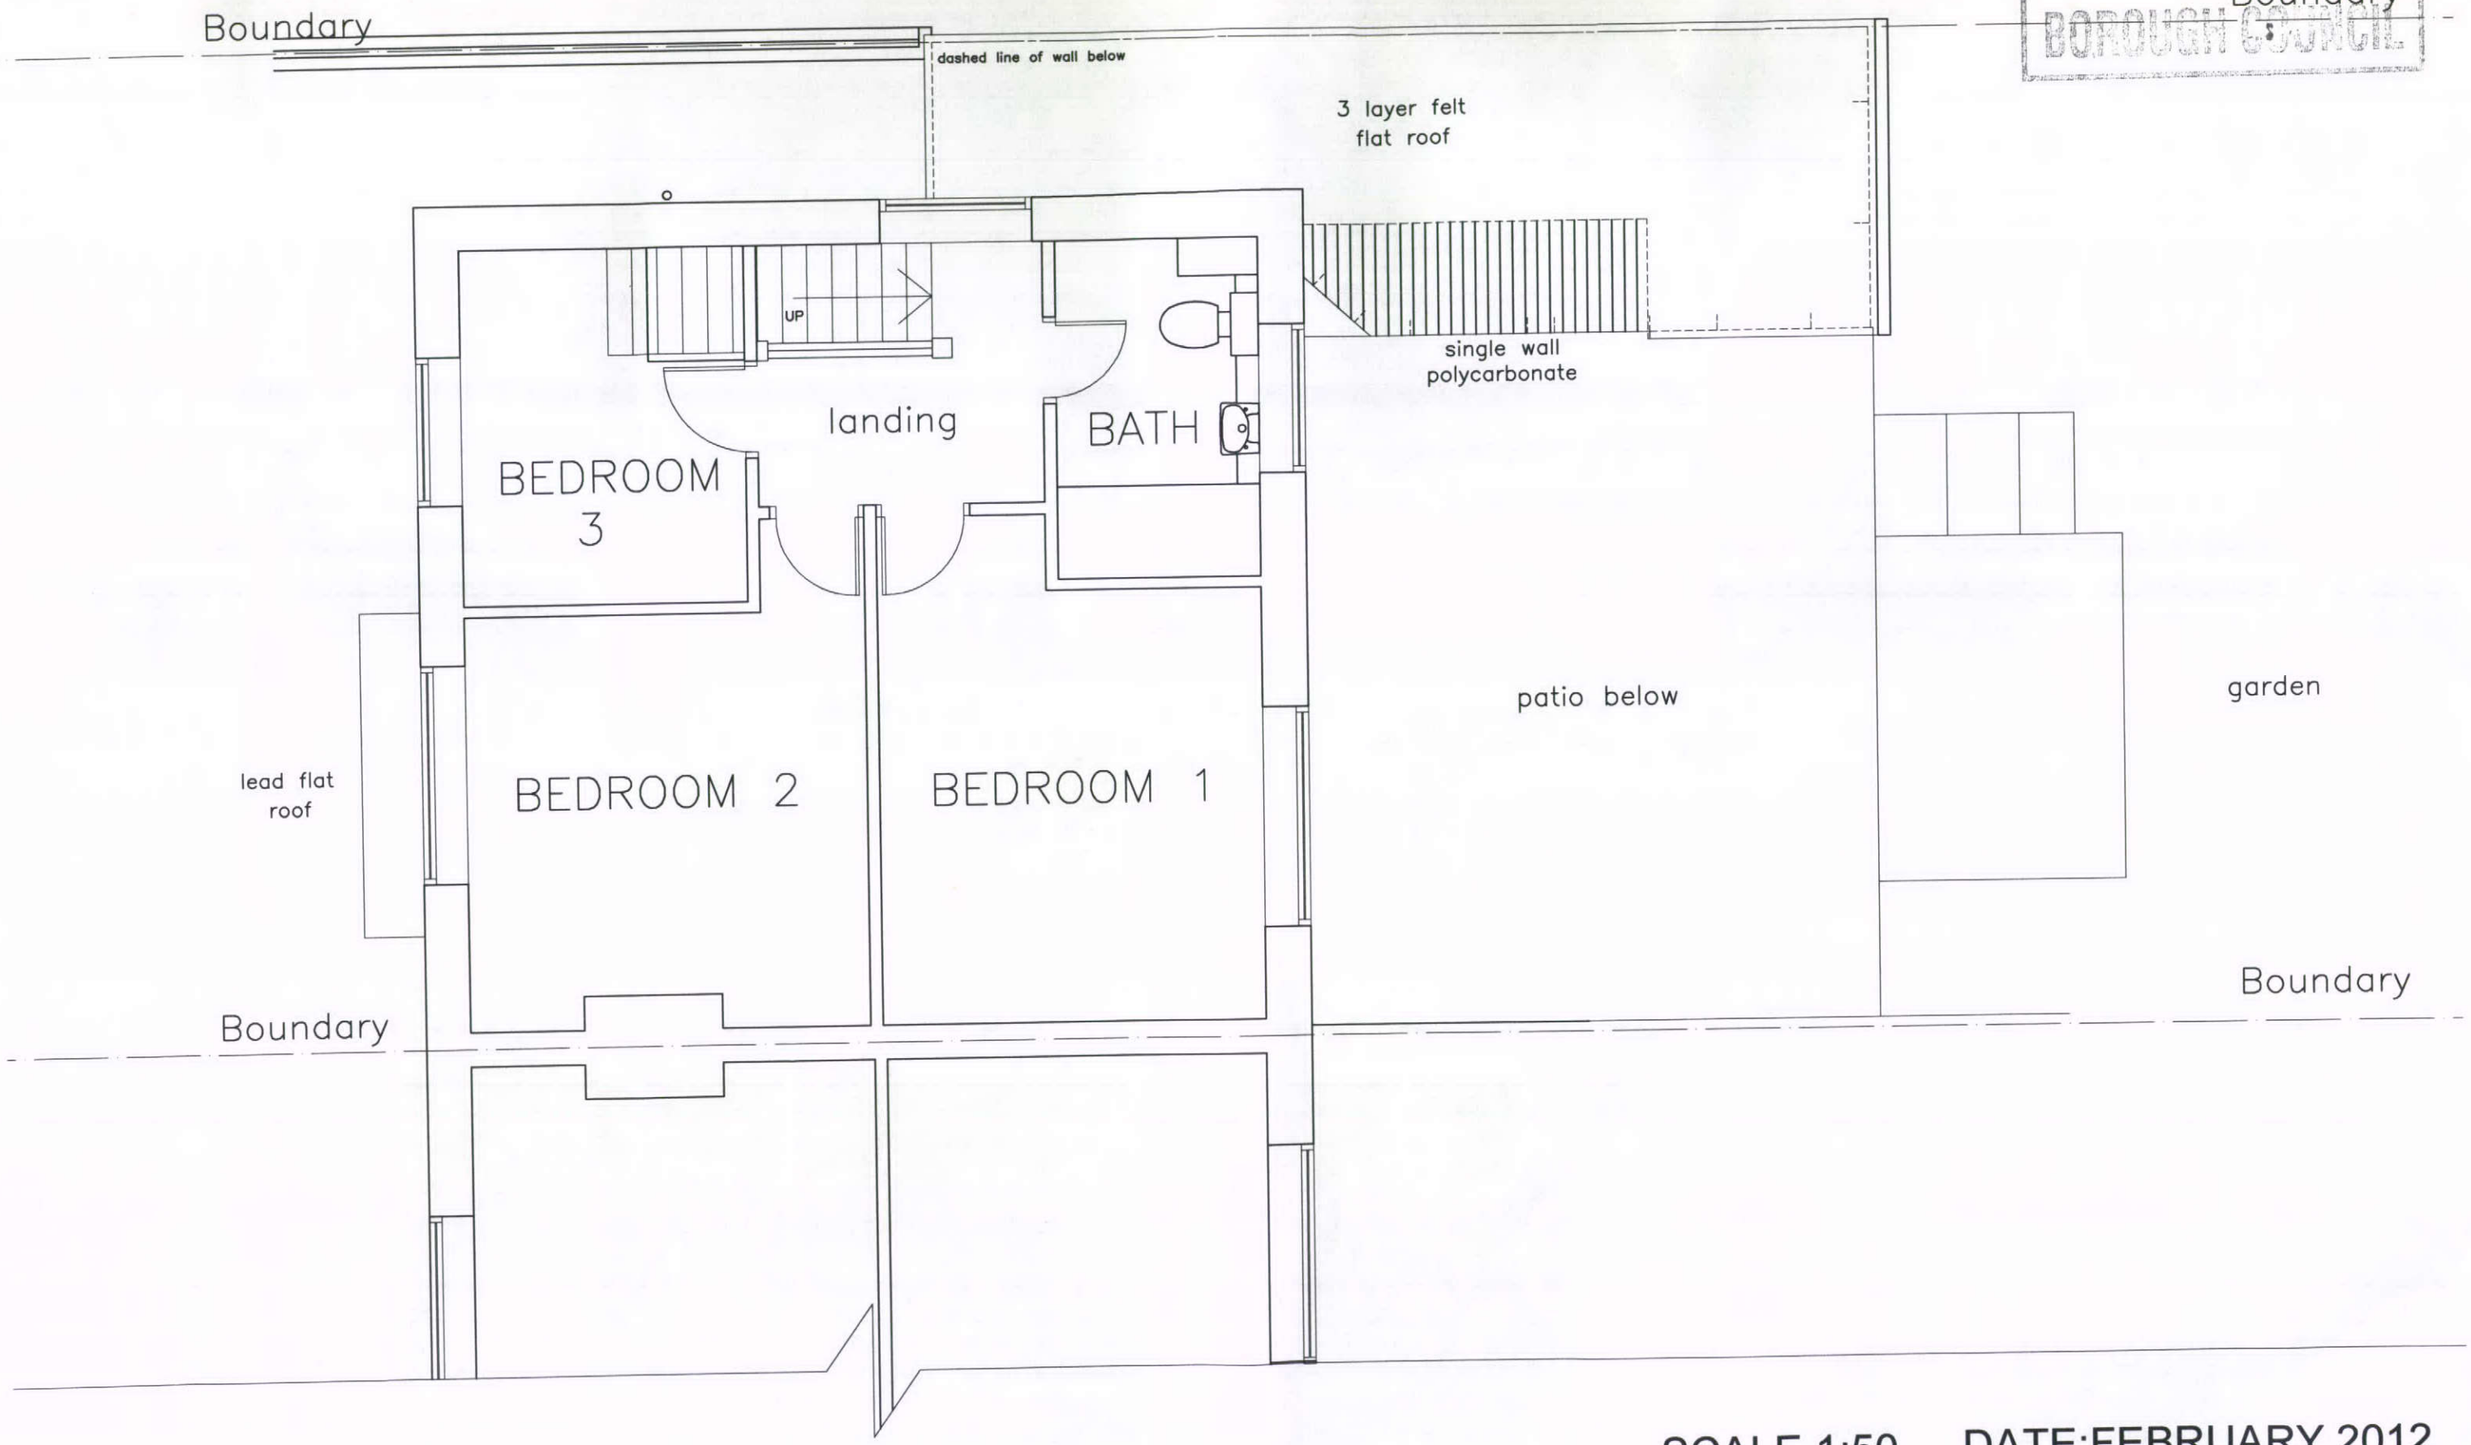

SCALE 1:50 DATE:FEBRUARY 2012

03

22 FERNEYDALE AVE, HARPUR HILL, BUXTON, HIGH PEAK, SK17 9LW.