
EXISTING GROUND FLOOR PLAN

HIGH PEAK
HPK/2013/0273
29 MAY 2013
BOROUGH COUNCIL

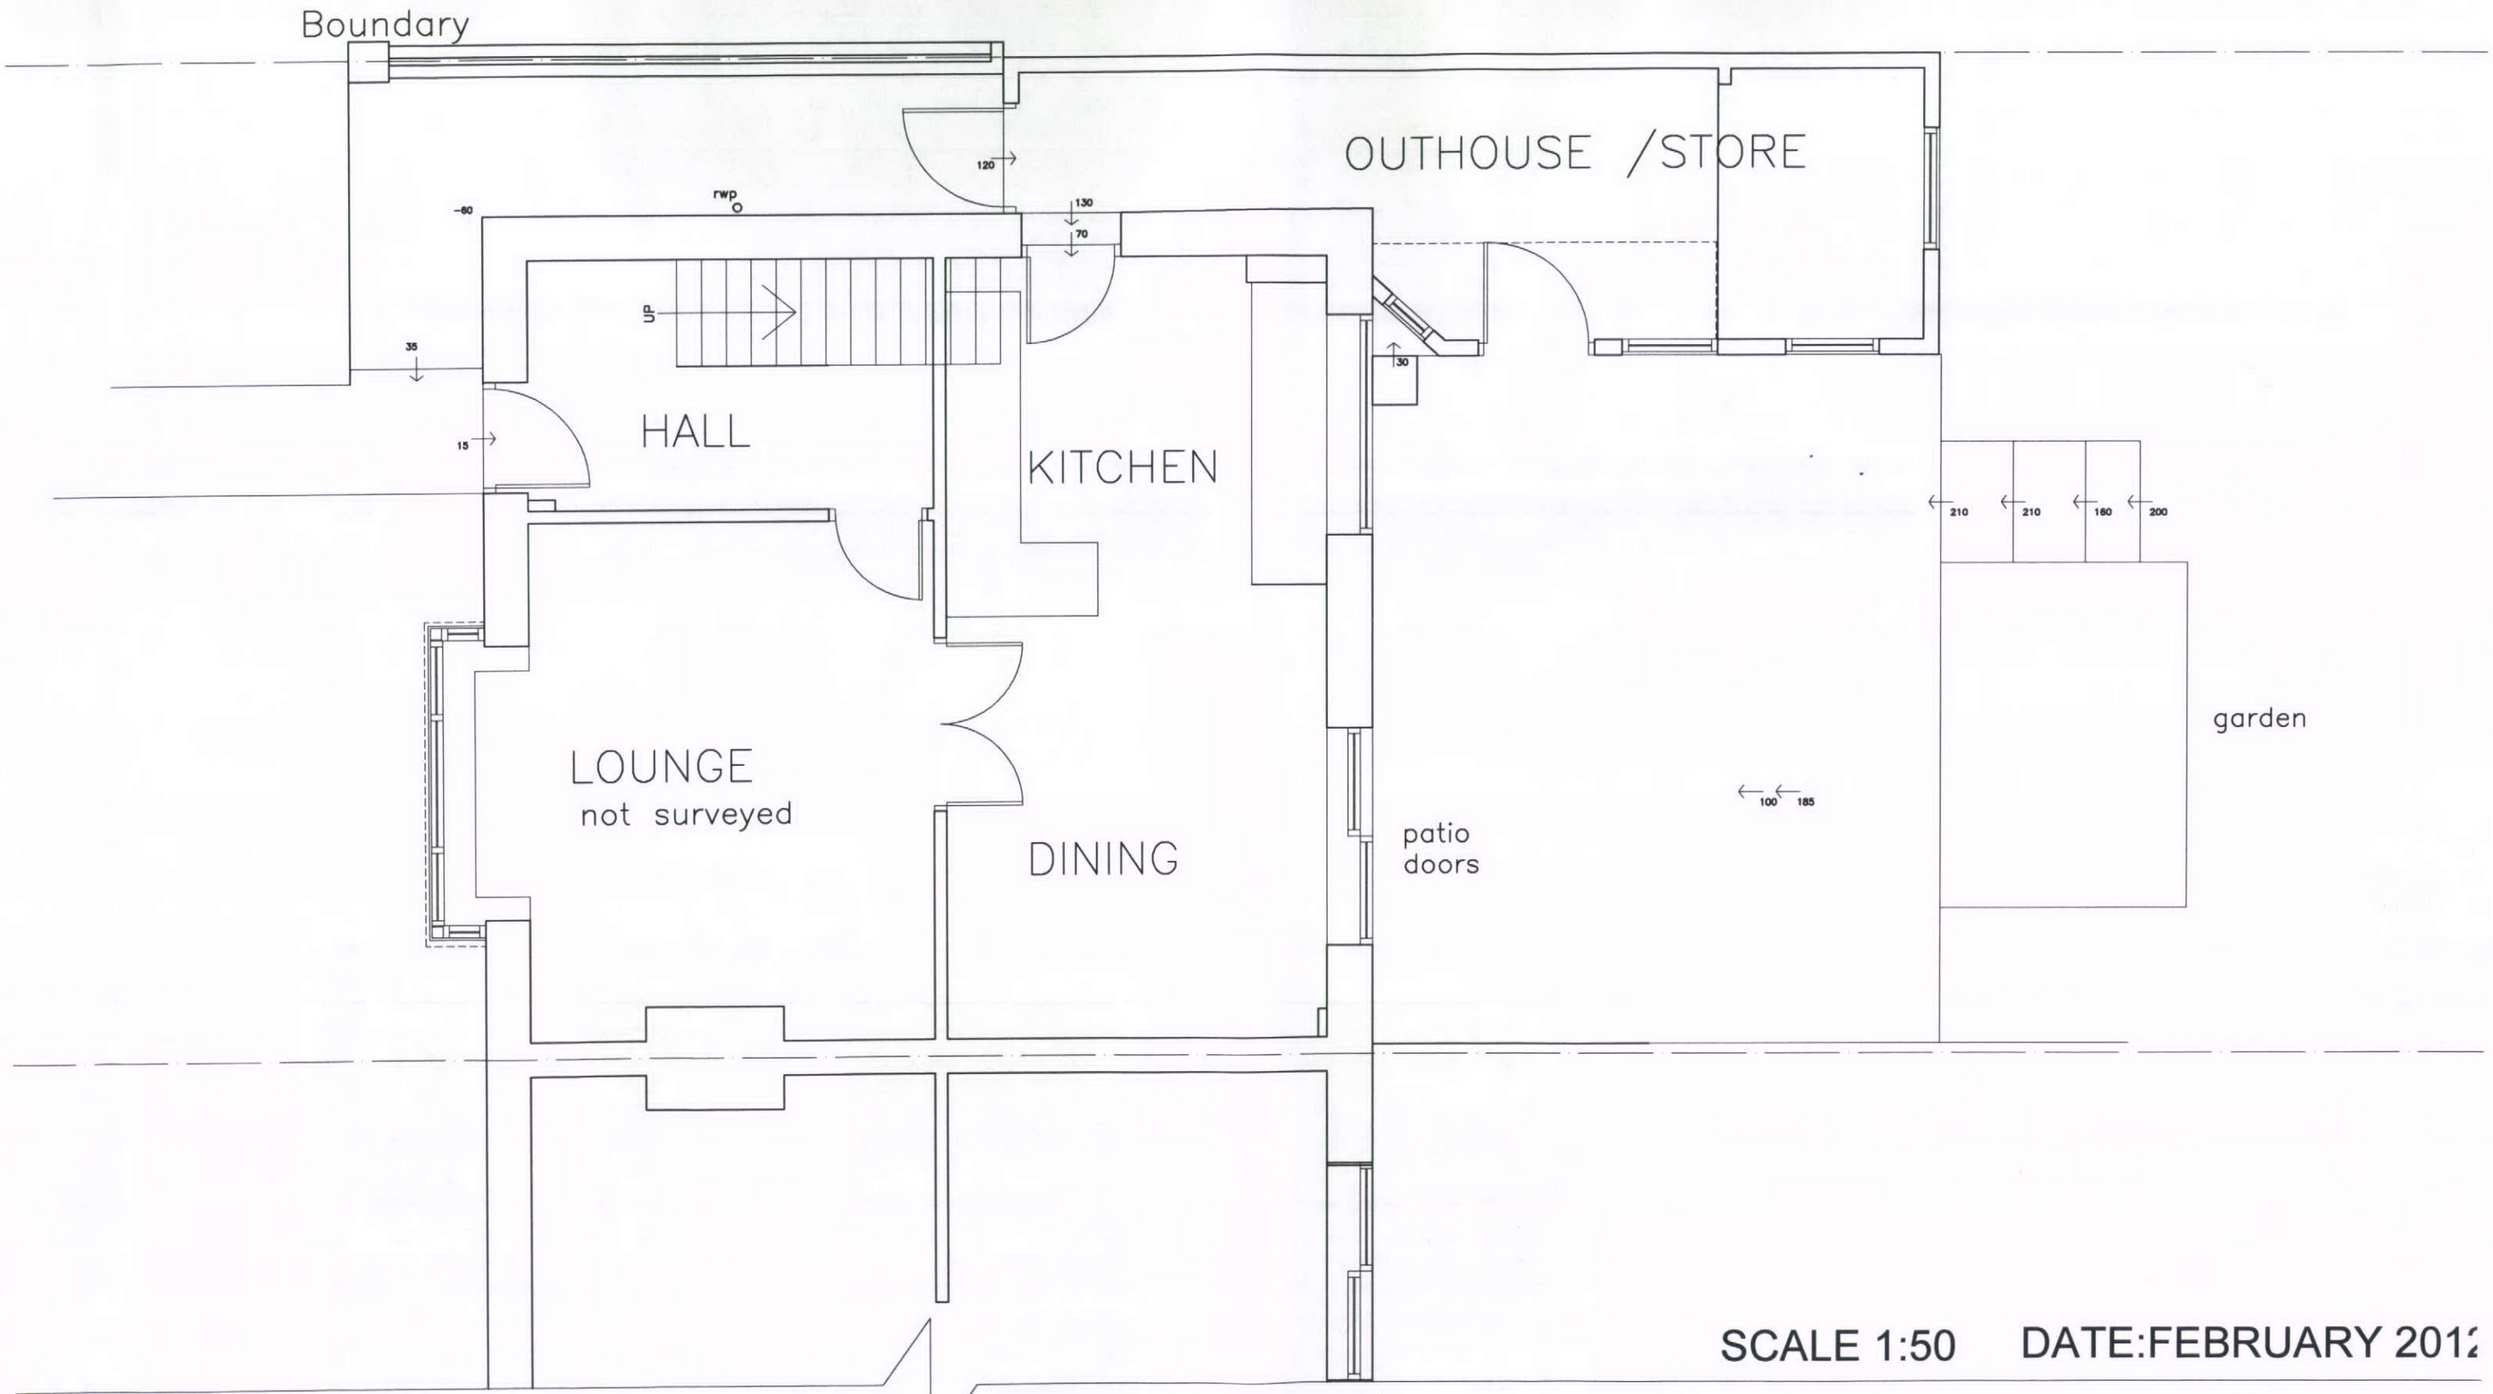

SCALE 1:50 DATE:FEBRUARY 201

22 FERNEYDALE AVE, HARPUR HILL, BUXTON, HIGH PEAK, SK17 9LW.

02