

LOCATION PLAN

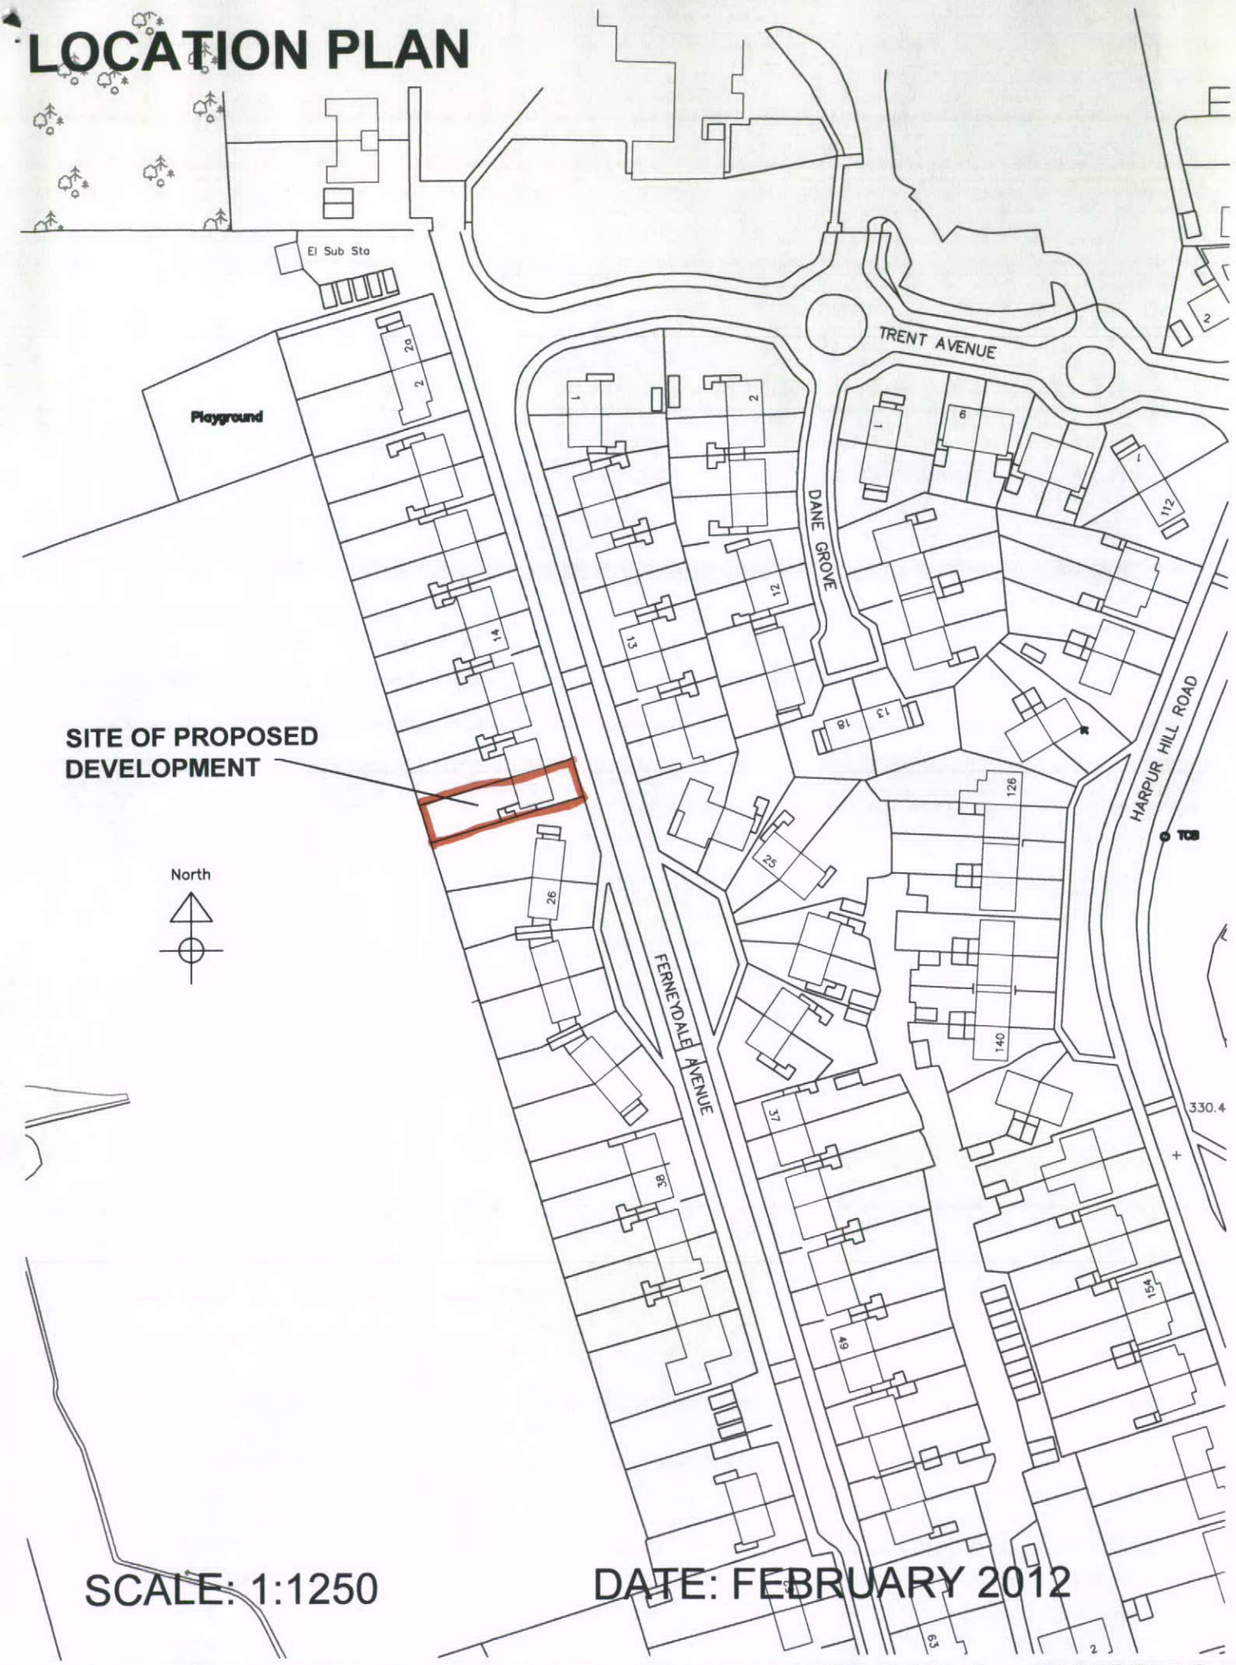

SCALE: 1:1250 DATE: FEBRUARY 2012

SITE PLAN

HPK/2013/0273
29 MAY 2013
BOROUGH COUNCIL

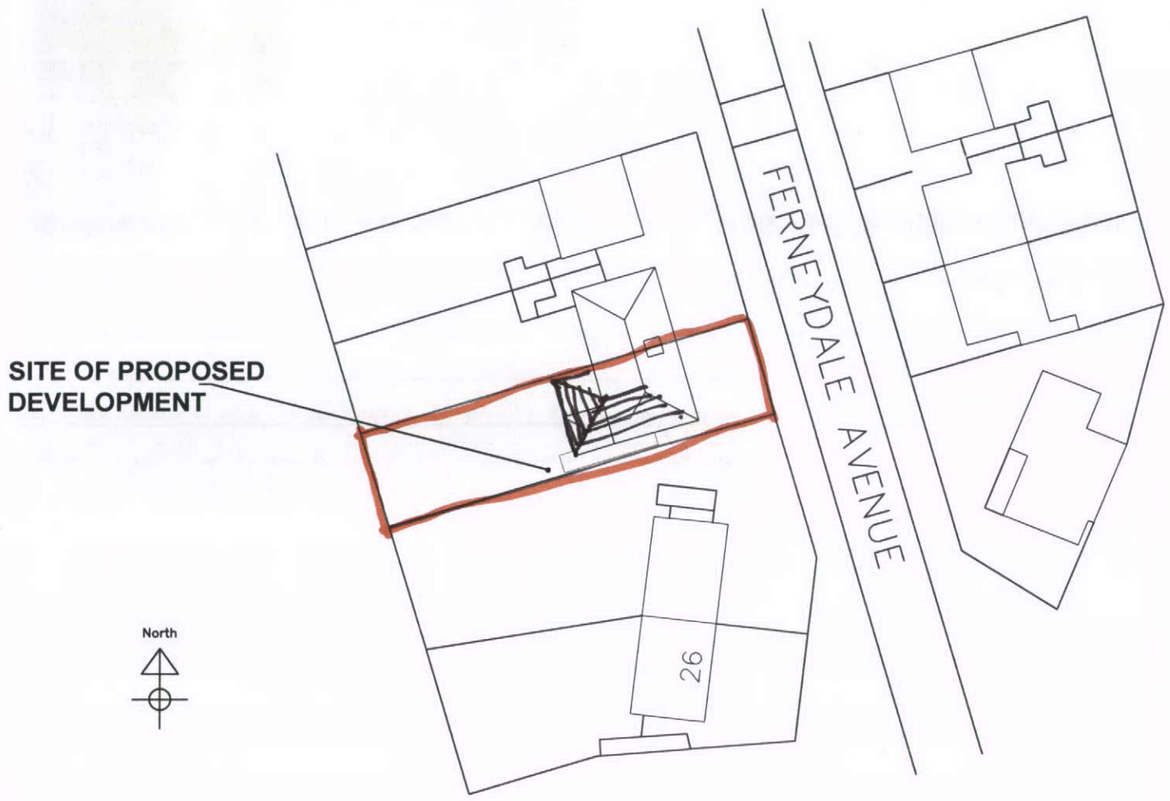

SCALE: 1:500 DATE: FEBRUARY 2012

22 FERNEYDALE AVE, HARPUR HILL, BUXTON, HIGH PEAK, SK17 9LW.

01