

HPK/2013/0278
RECEIVED
MAY 2013
BOROUGH COUNCIL

MATERIALS
To match existing house
Roof - blue slate
Walls - rendered
Retaining wall - natural stone
from existing wall.


NORTH EAST ELEVATION

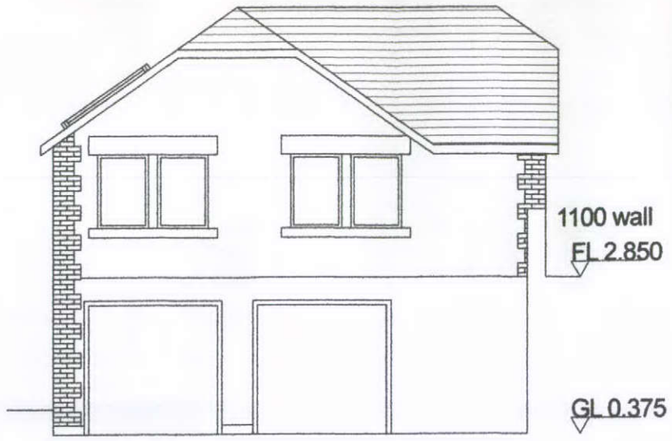


NORTH WEST ELEVATION

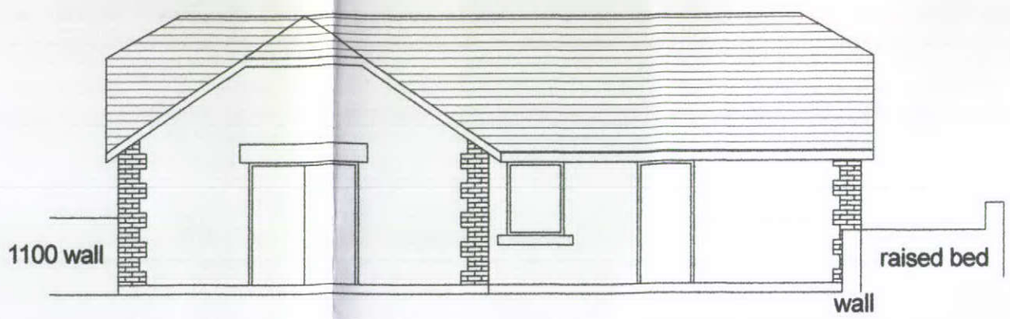

SOUTH EAST ELEVATION

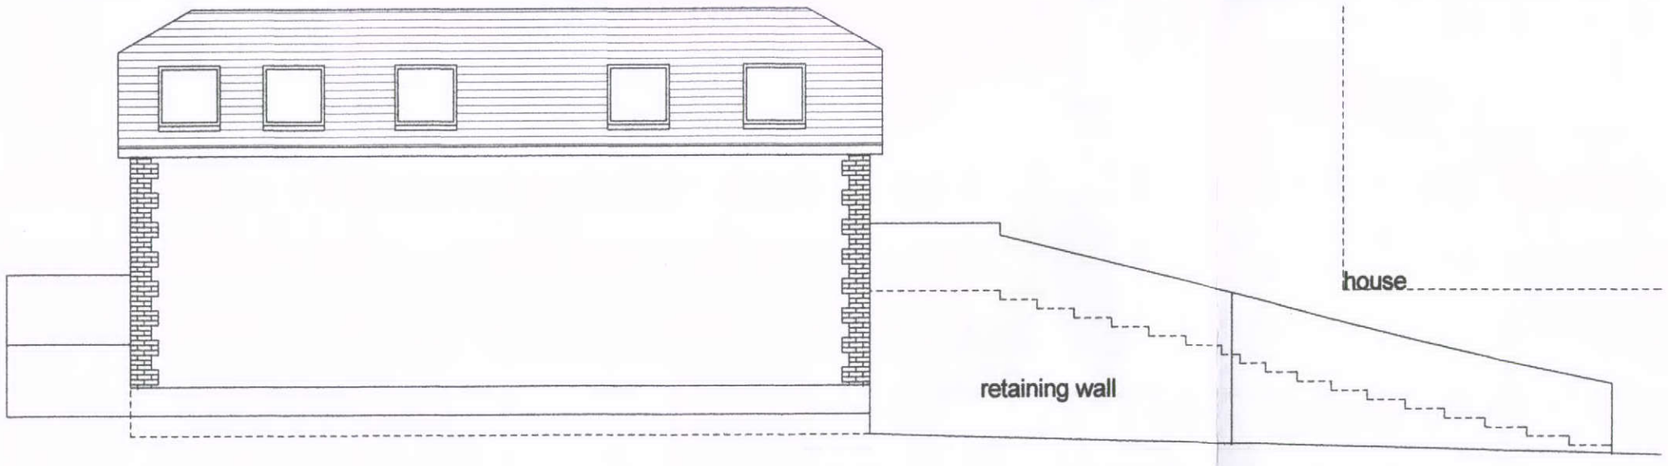

SOUTH WEST ELEVATION

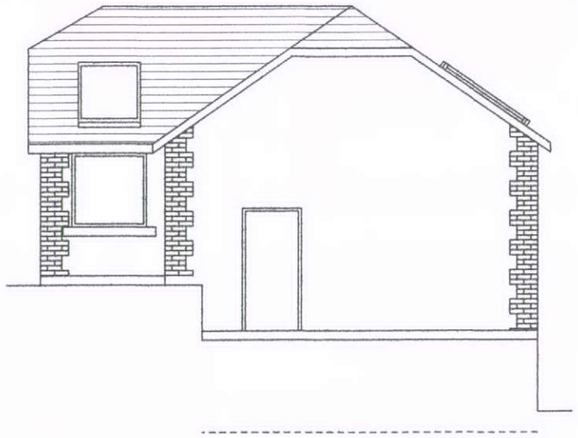

Rev	Details	Date
F	Completed for planning	18.5.13
E	External steps	8.5.13
D	Layout & size	2.5.13
C	Ext stairs	30.4.13
B	Floor layout	26.4.13
A	Floor layout	24.4.13

PROPOSED ACCOMMODATION FOR DEPENDENT RELATIVE AT 75 CORBAR ROAD, BUXTON, FOR MR I TARPLEE, ELEVATIONS.

Trevor Gilman Design
1A, Cranford, 22, St Johns Road, Buxton,
Derbyshire SK17 6XQ
07773 381824 gilmantrevor@gmail.com

Scale 1/100 | 18.4.13

Drg No TARPLEE 03 | Rev F