HPK/2013/0239

LOCATION PLAN.

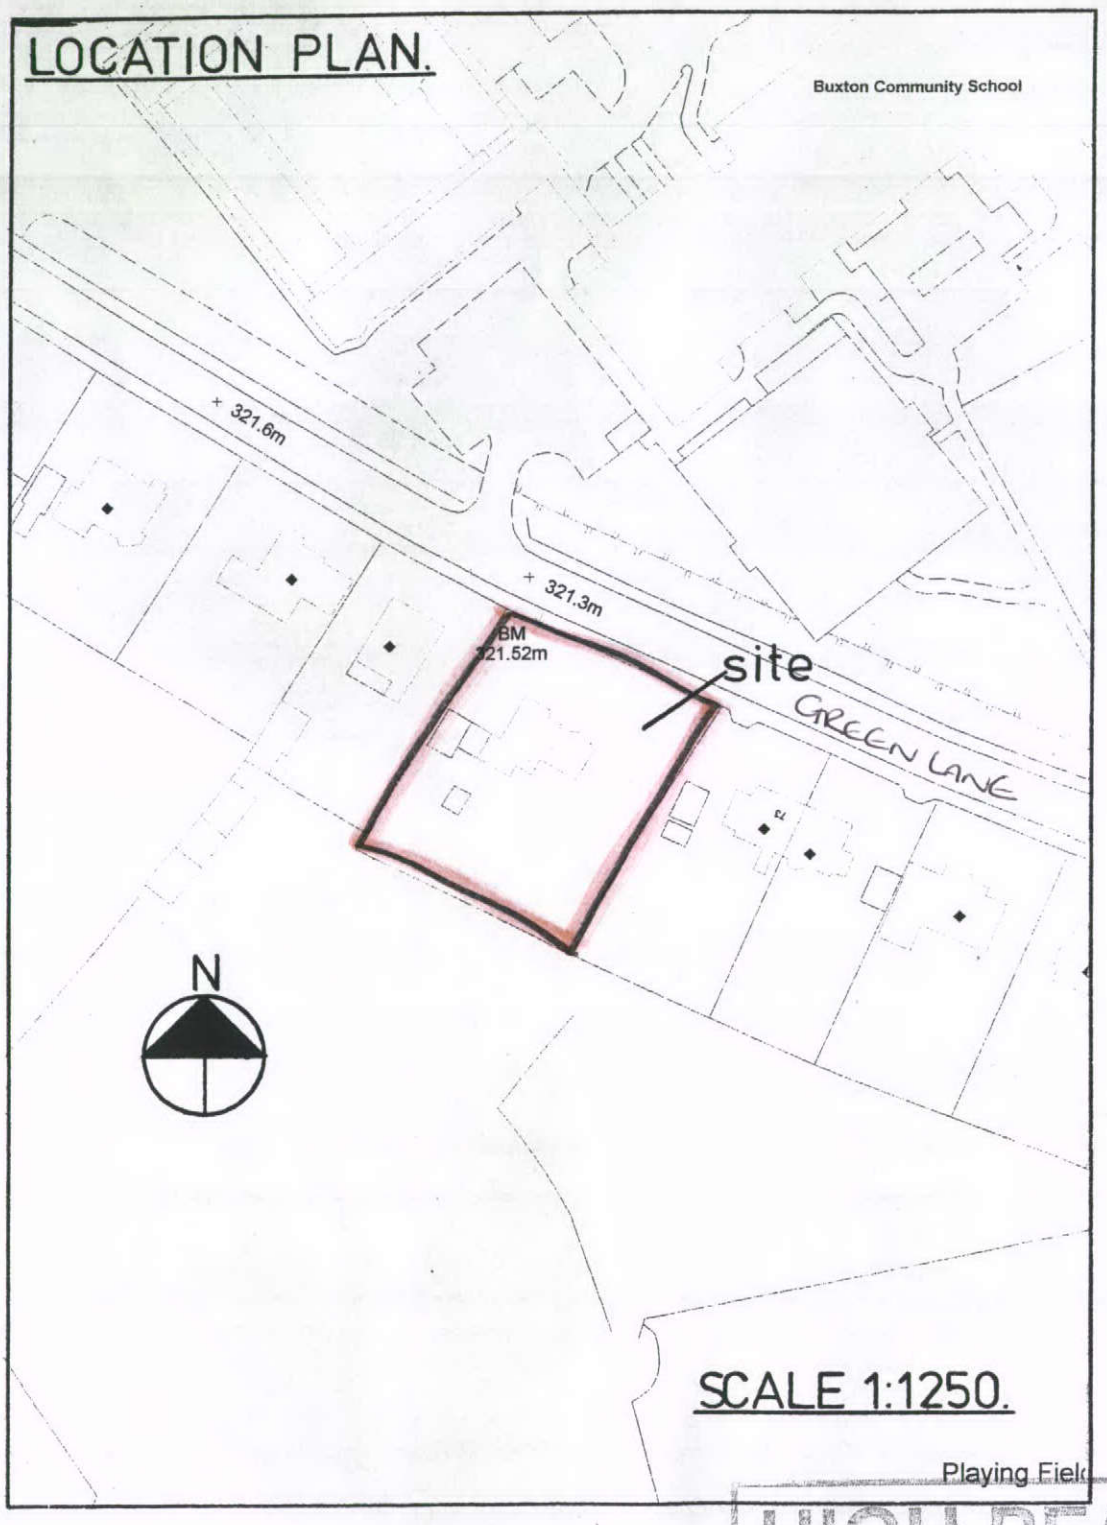

SCALE 1:1250.

HIGH PEAK
15 MAY 2013
BOROUGH COUNCIL