
HPK/2013/0275

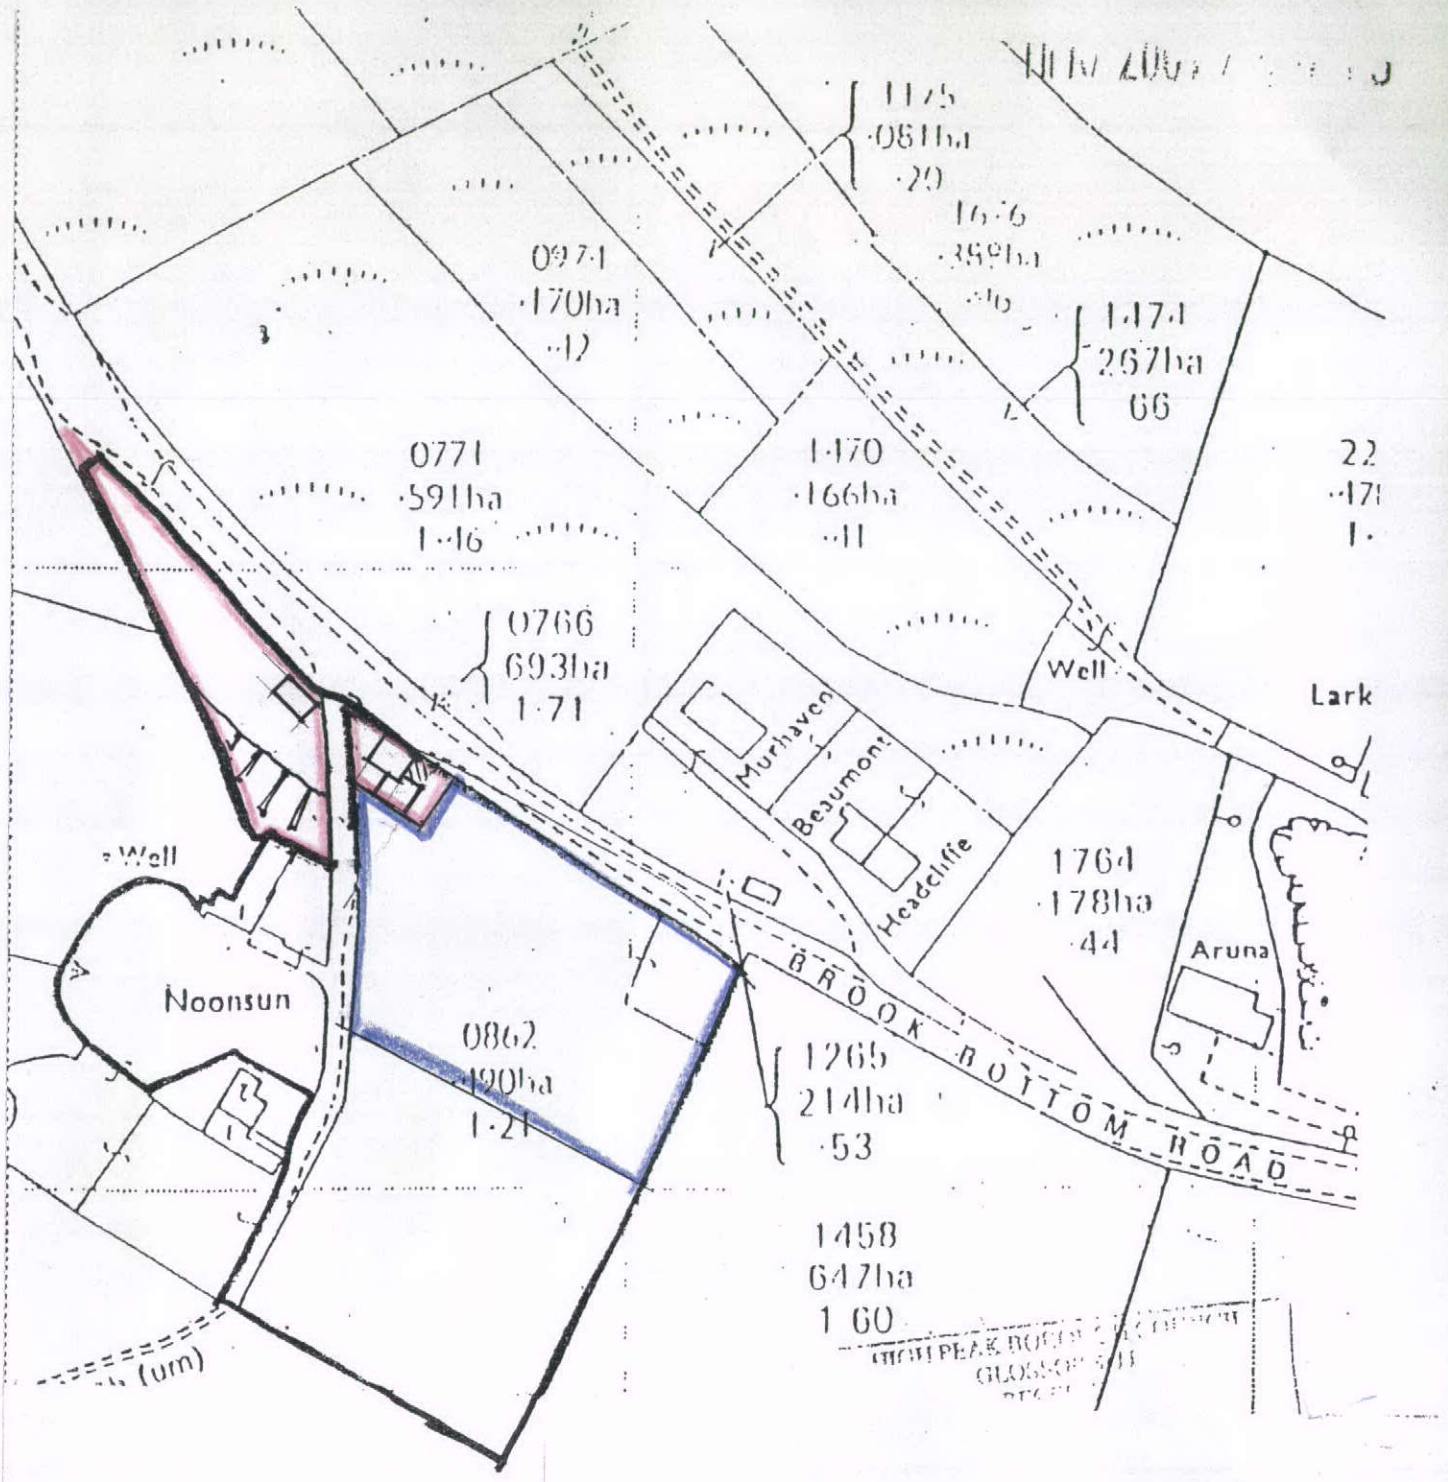

HIGH PEAK
20 MAY 2013

N.

CLIENT:	MR P. BRENNAND
PROJECT:	NOON SUN BARN BROOK BOTTOM ROAD
TITLE:	LOCATION PLAN.

A P DESIGN
ARCHITECTS AND PLANNING CONSULTANTS
4 KINDER VIEW, NEW MILLS, HIGH PEAK SK22 4DB
TEL 01663 747777

SCALE	DRAWING NO	REV
1:1250	05	