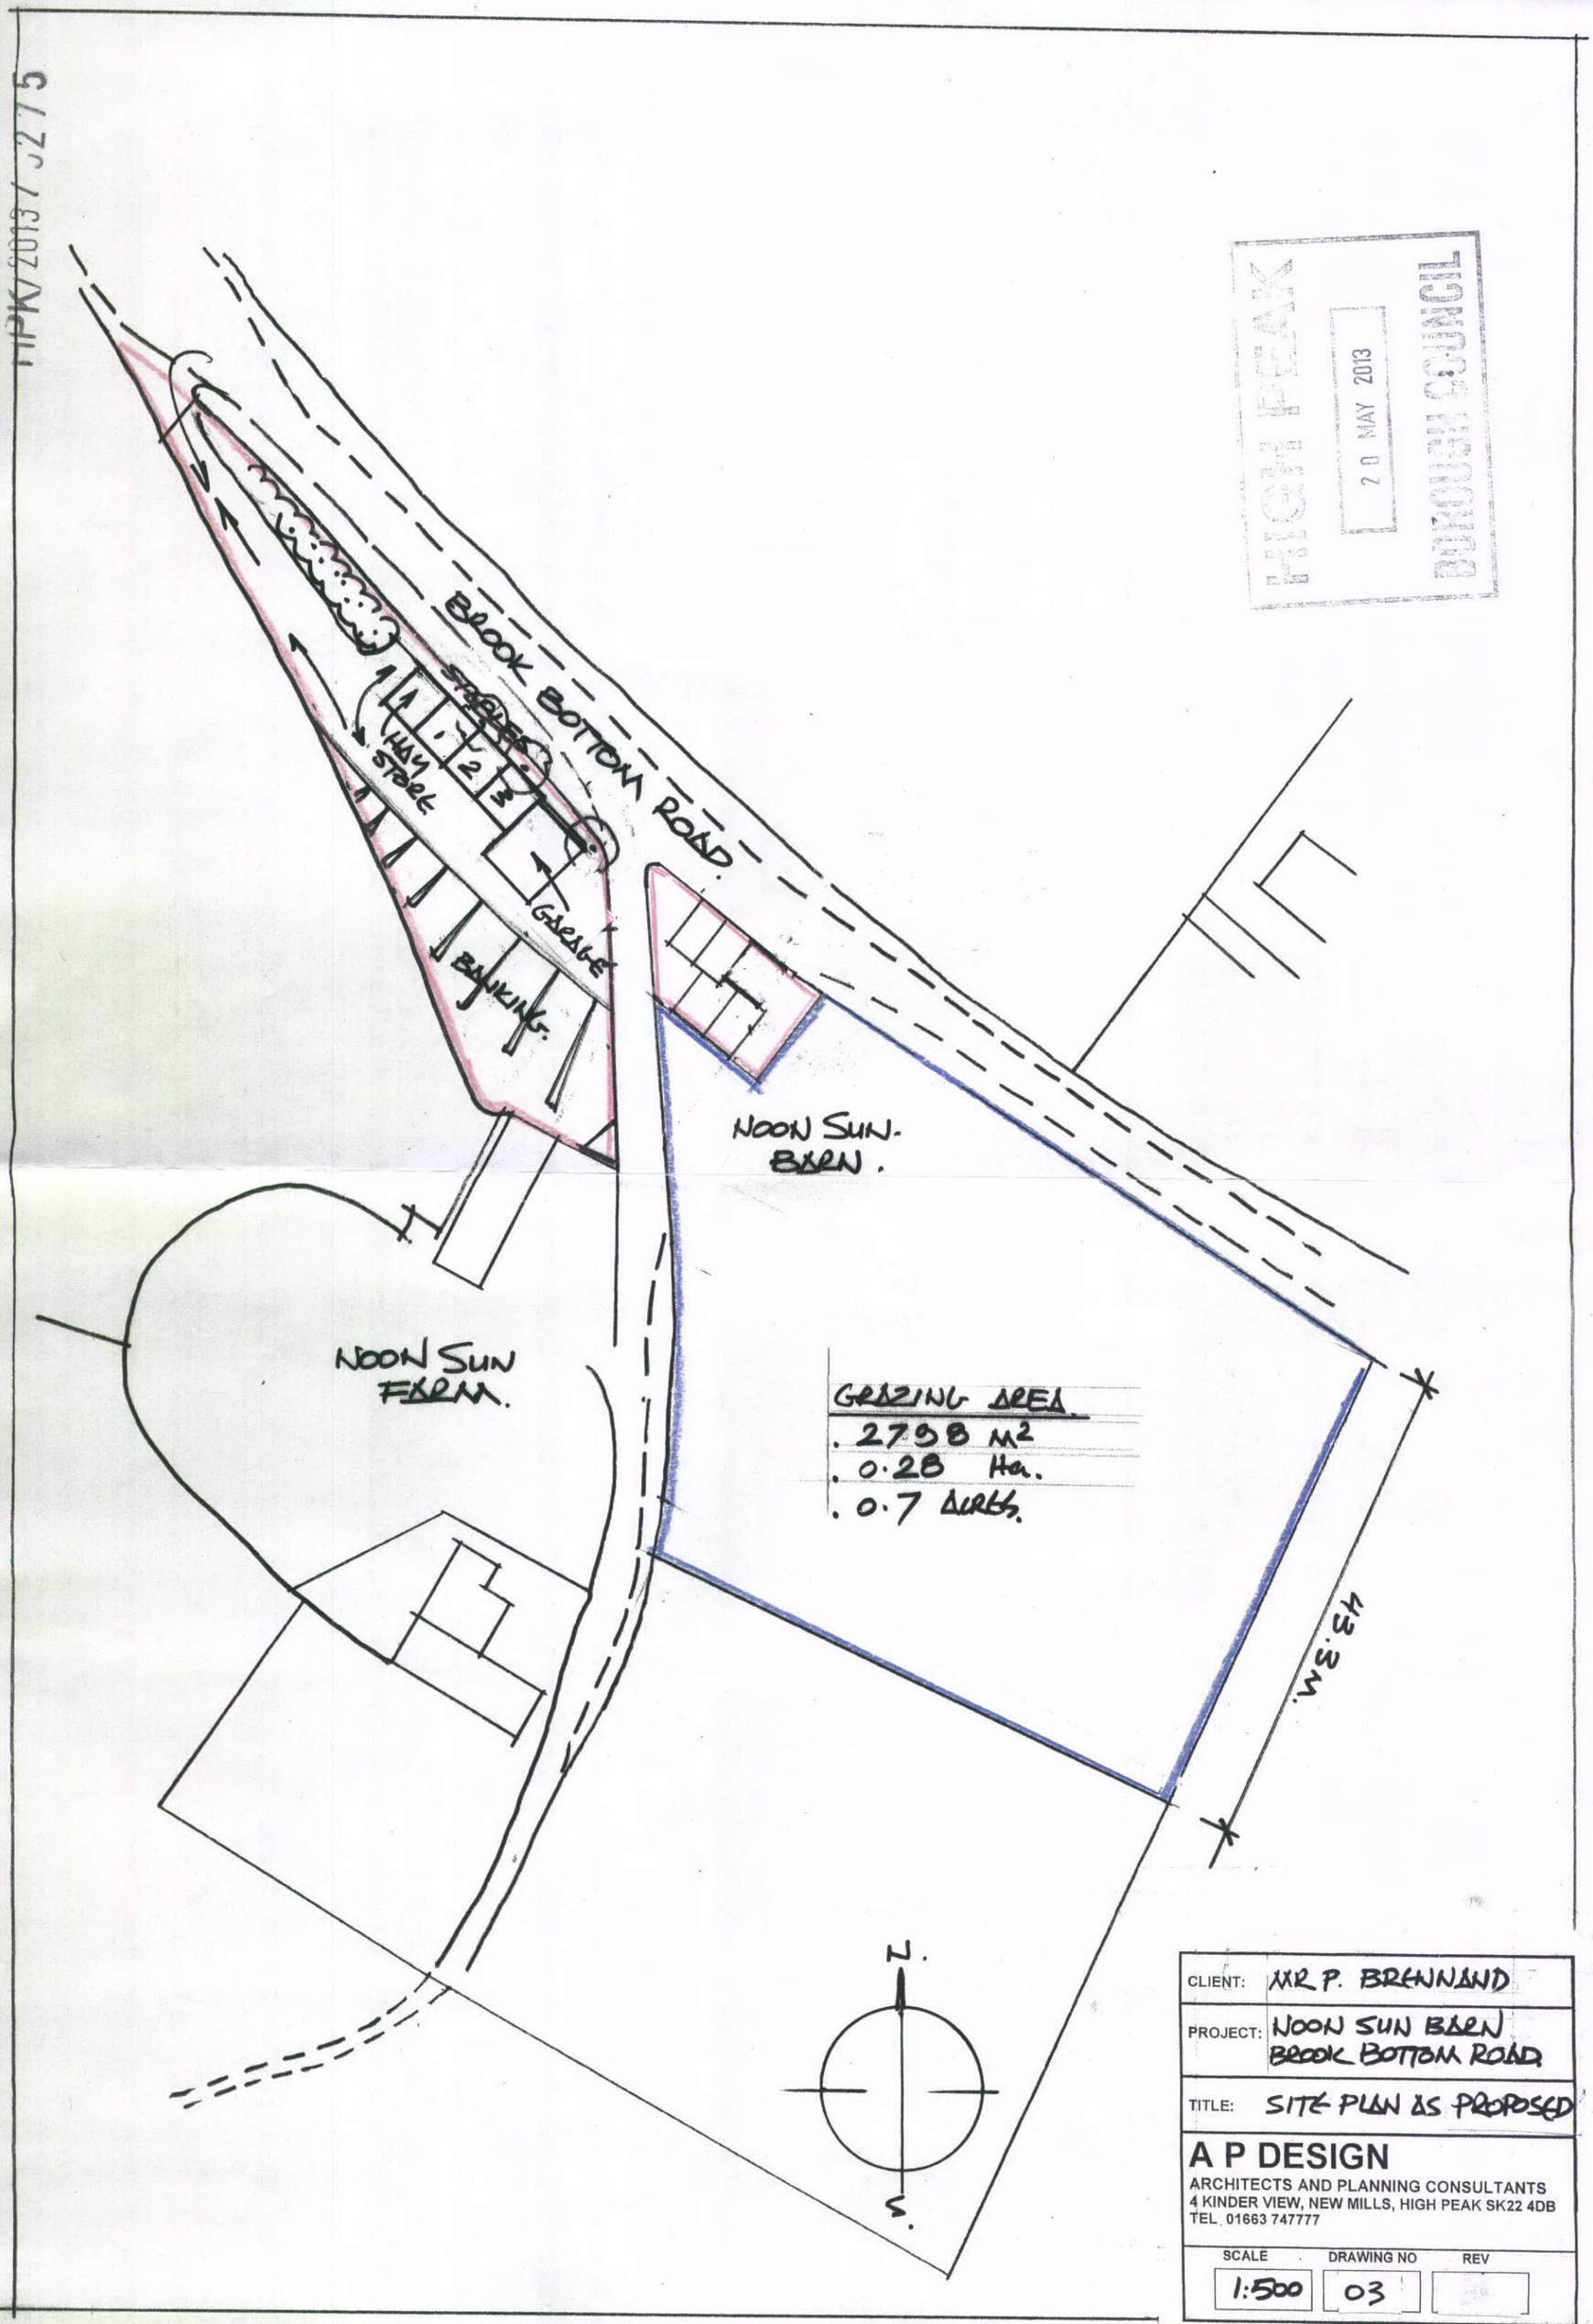
HPK/2013/0275
HIGH PEAK
20 MAY 2013
BOROUGH COUNCIL
BROOK BOTTOM ROAD.
STABLES
1
2
3
HAY STORE
GARAGE
BANKING.
NOON SUN. BARN.
NOON SUN FARM.
GRAZING AREA
. 2798 M²
. 0.28 Ha.
. 0.7 ACRES.
43.3 M.
N.
S.
CLIENT: MR P. BRENNAND
PROJECT: NOON SUN BARN BROOK BOTTOM ROAD
TITLE: SITE PLAN AS PROPOSED
A P DESIGN
ARCHITECTS AND PLANNING CONSULTANTS
4 KINDER VIEW, NEW MILLS, HIGH PEAK SK22 4DB
TEL. 01663 747777
SCALE 1:500
DRAWING NO 03
REV