HPK/2013/02 95

This drawing is to scale but scaled dimensions should not be used for on-site construction purposes. Only drawings showing dimensions should be used for construction work.

This drawing is the sole copyright of Oldfield Design Ltd. Any discrepancies between this drawing and other information shall be reported to Oldfield Design Ltd.

2 0 10m

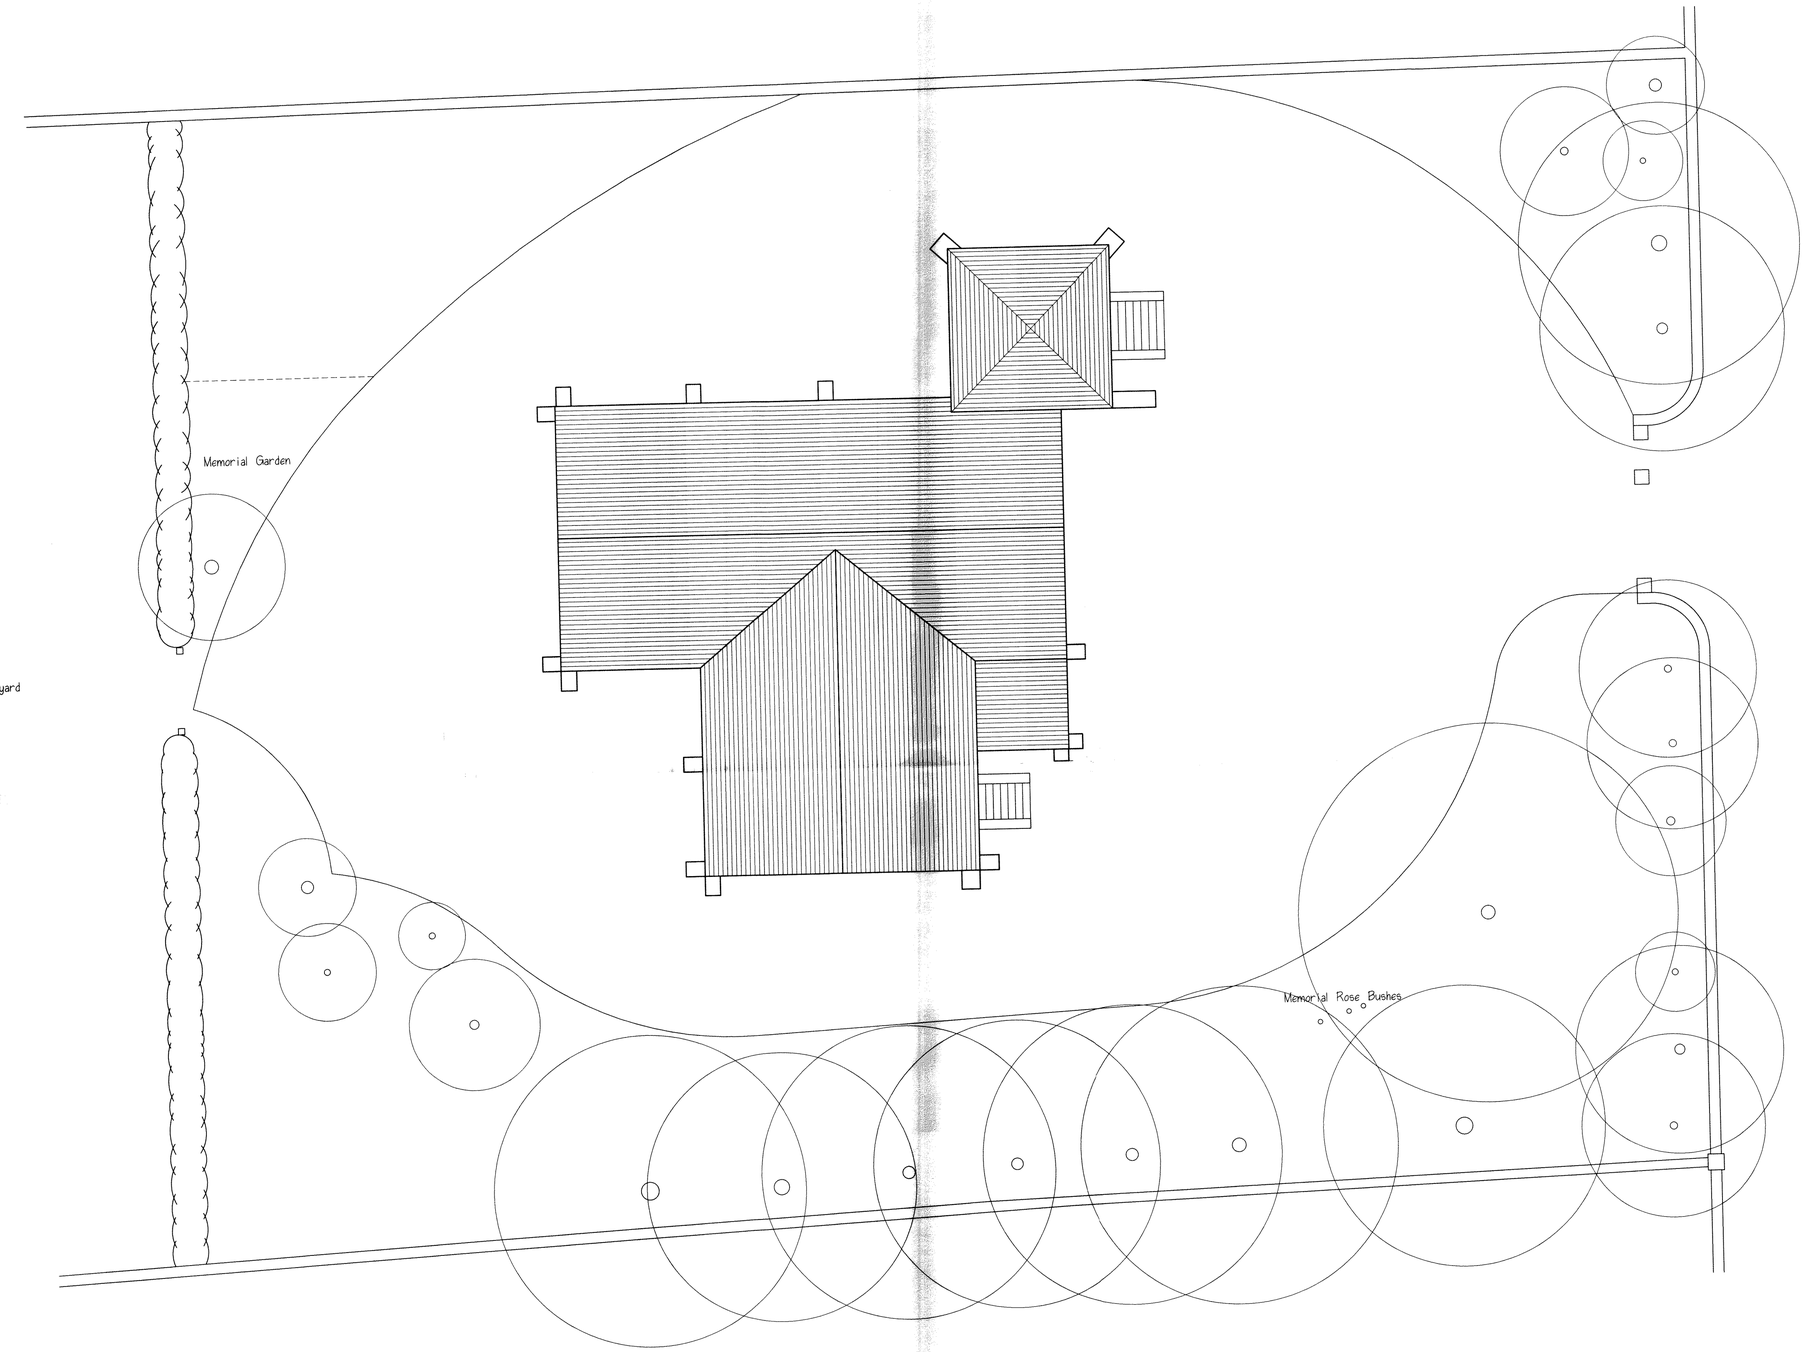

project
PROPOSED CONVERSION OF CHURCH TO RESIDENTIAL UNITS

address
HOLY TRINITY CHURCH, SCHOOL ROAD, PEAK DALE

for
T.J. & P BAGSHAWE

title
EXISTING BLOCK AND ROOF PLAN

dwg no.
0892-06

scale
1:100 on A1 Sheet

date
SEPTEMBER 2009

OLDFIELD DESIGN
PLANNING AND ARCHITECTURAL CONSULTANTS