HPK/2013/0295

This drawing is to scale but scaled dimensions should not be used for on-site construction purposes. Only drawings showing dimensions should be used for construction work.

21 MAY 2013

This drawing is the sole copyright of Oldfield Design Ltd. Any discrepancies between this drawing and other information shall be reported to Oldfield Design Ltd.



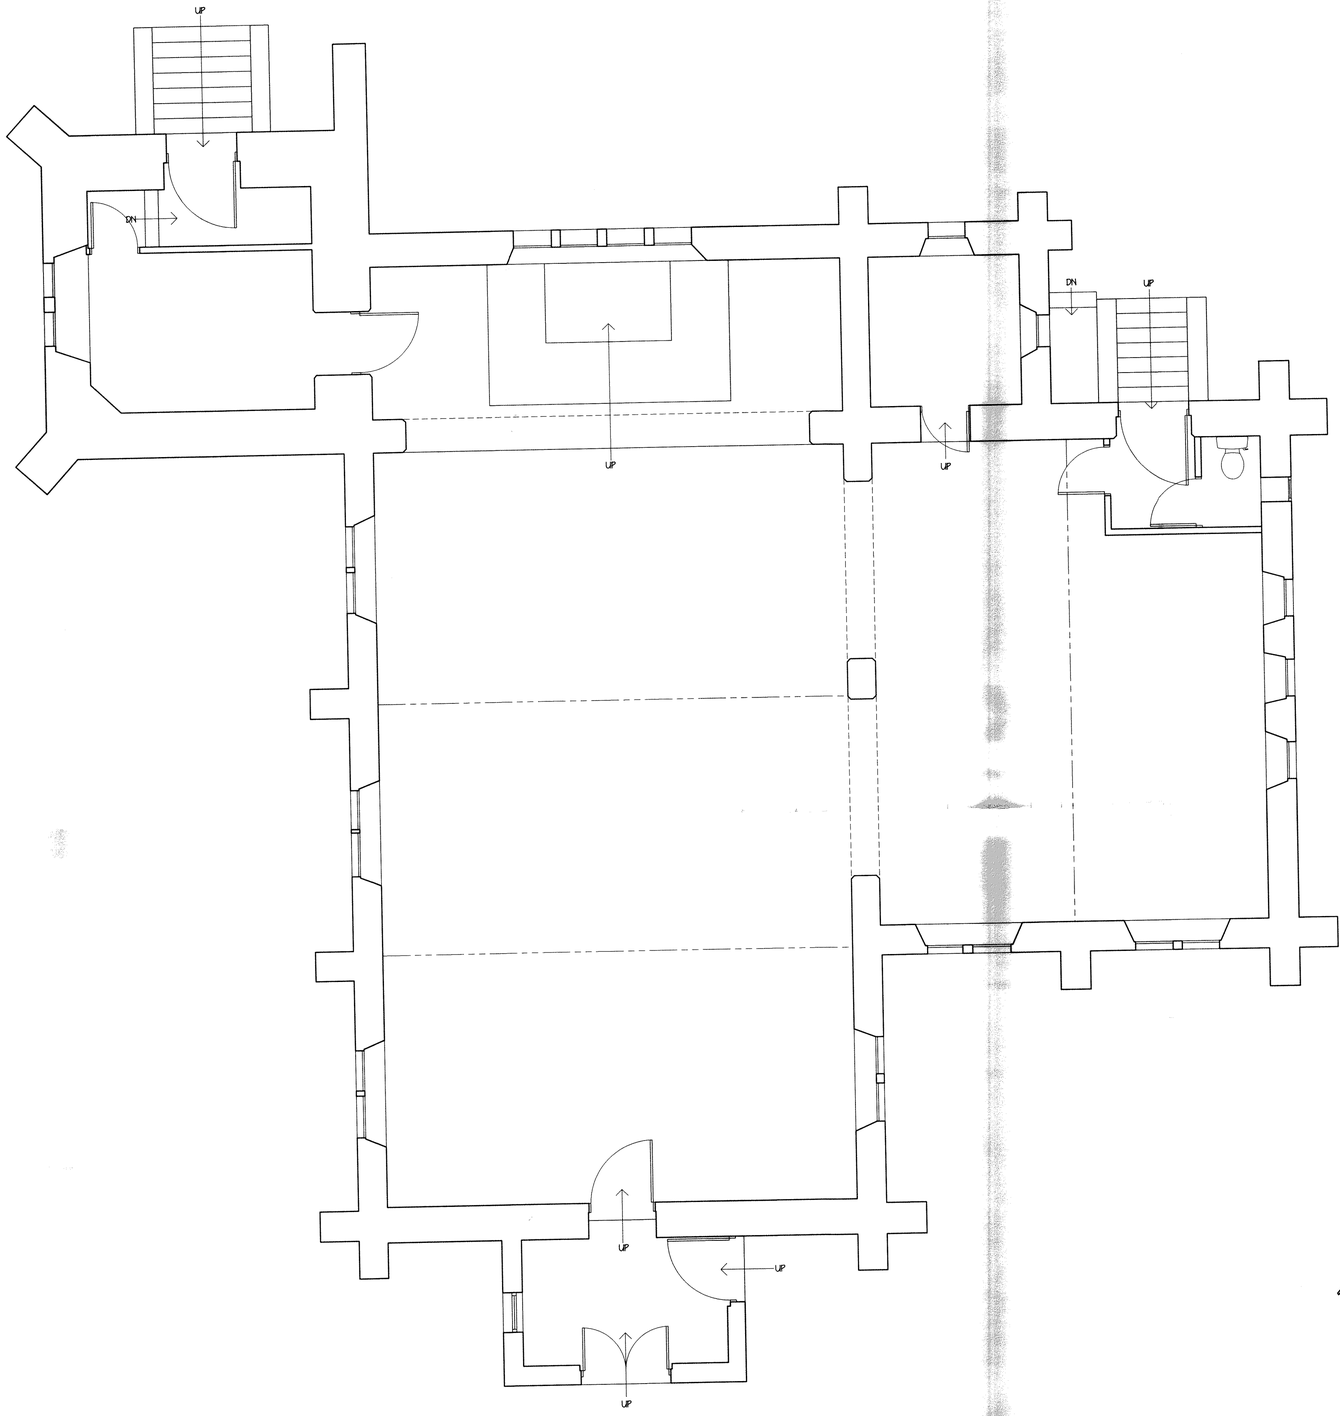

FLOOR PLAN

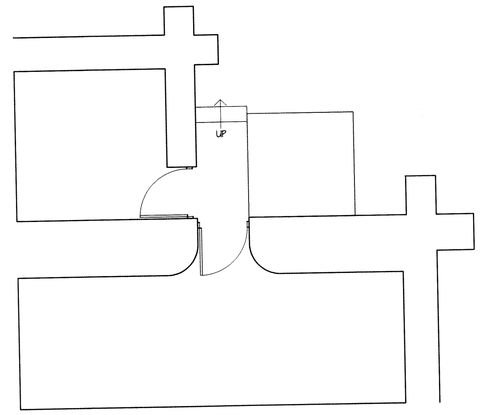

BASEMENT PLAN

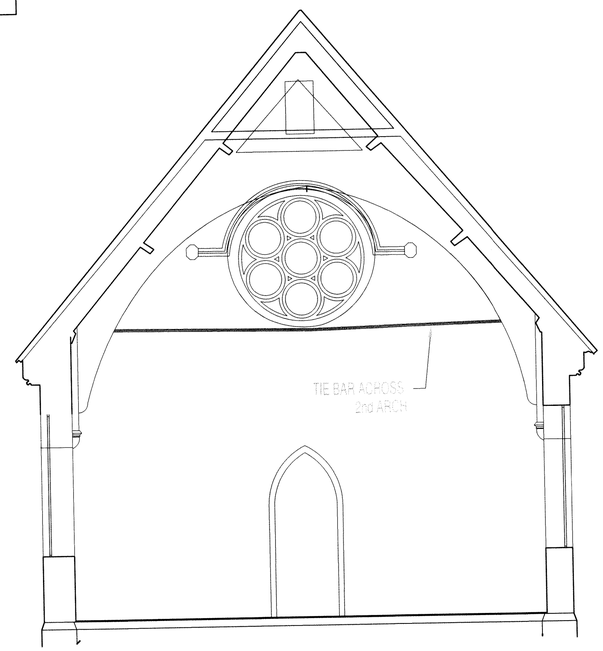

SECTION

project
PROPOSED CONVERSION OF CHURCH TO RESIDENTIAL UNITS

address
HOLY TRINITY CHURCH, SCHOOL ROAD, PEAK DALE

for
MR TJ & P. BAGSHAWE

title
EXISTING PLANS AND SECTION

dwg no.
0892-01

scale
1:50 on A1 Sheet

date
JUNE 2009

OLDFIELD DESIGN
PLANNING AND ARCHITECTURAL CONSULTANTS