HPK/2013/0295
HIGH PEAK
24 MAY 2013
COUNCIL



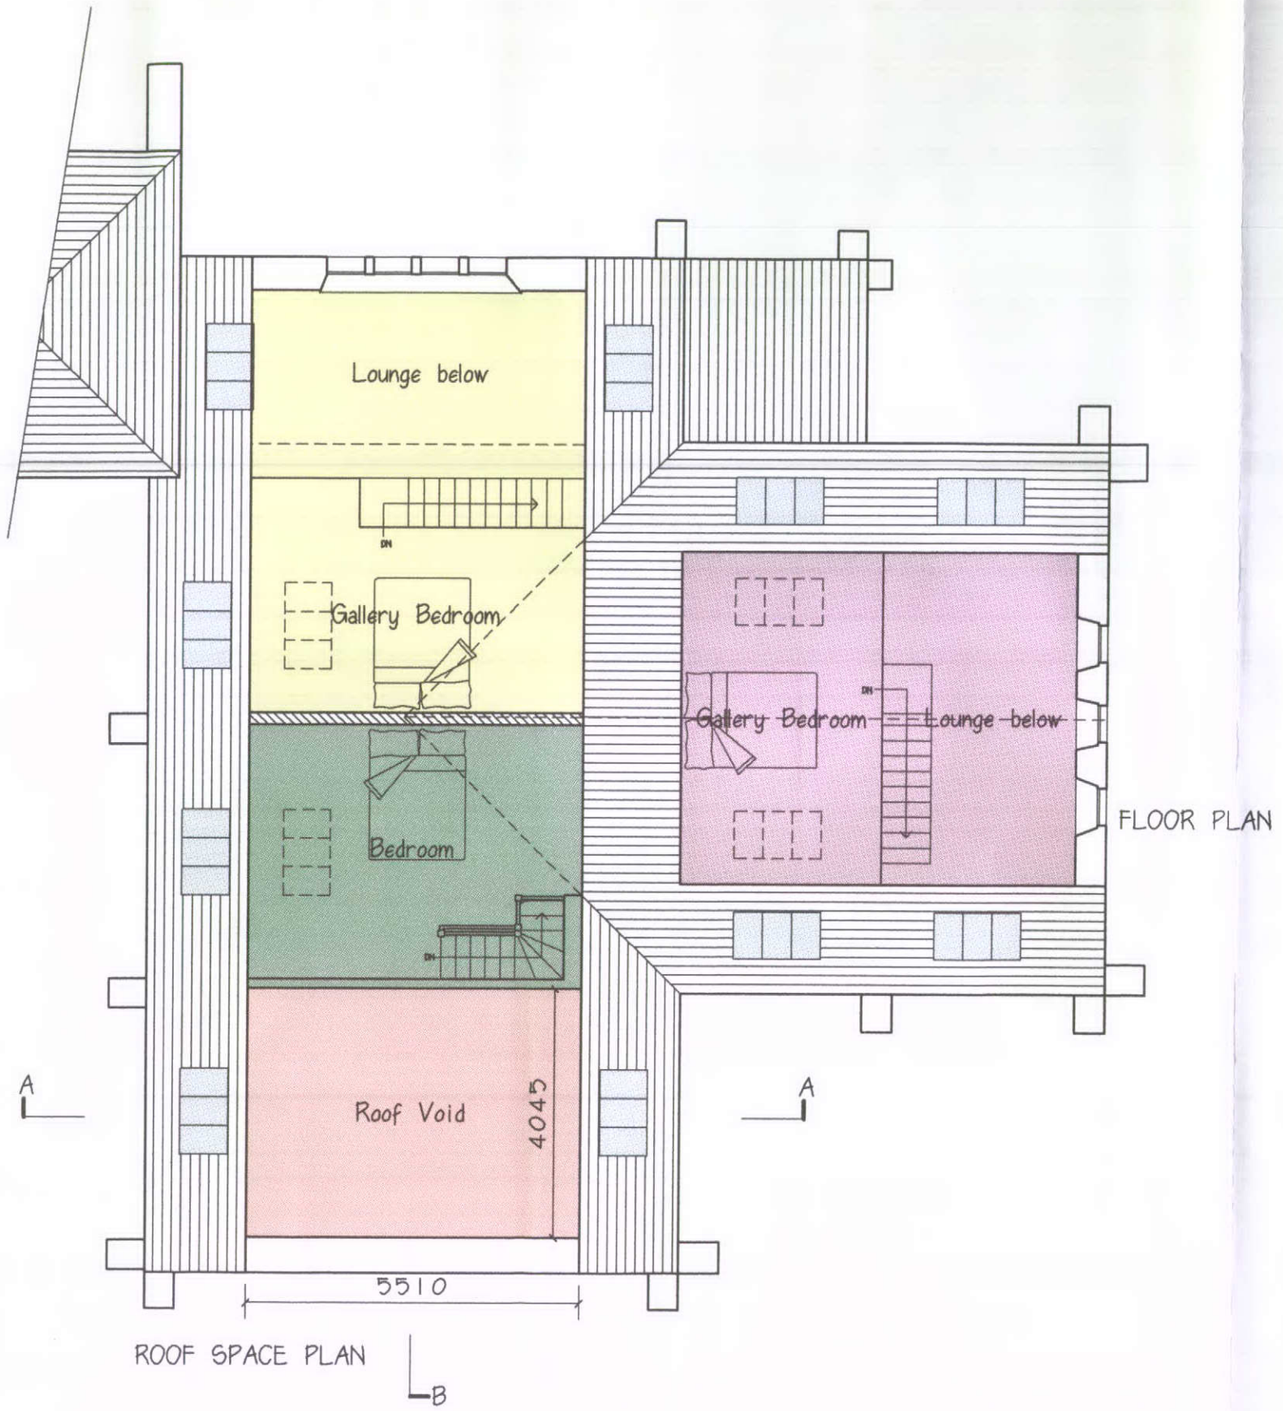

FLOOR PLAN

ROOF SPACE PLAN

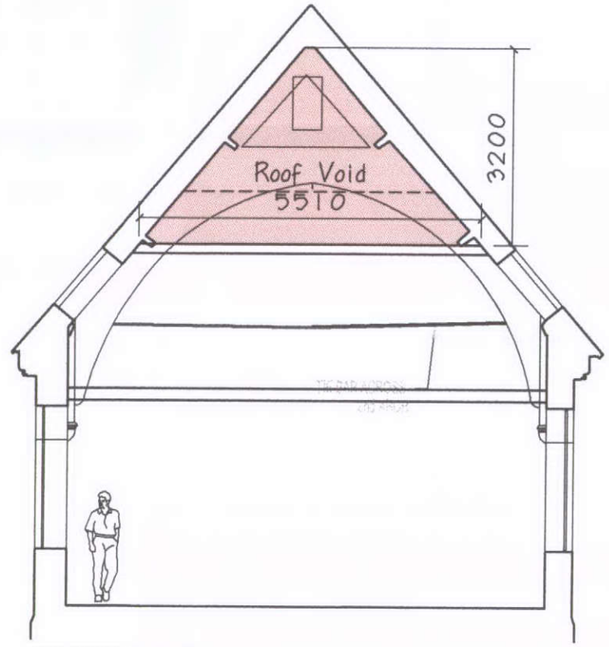

SECTION A-A

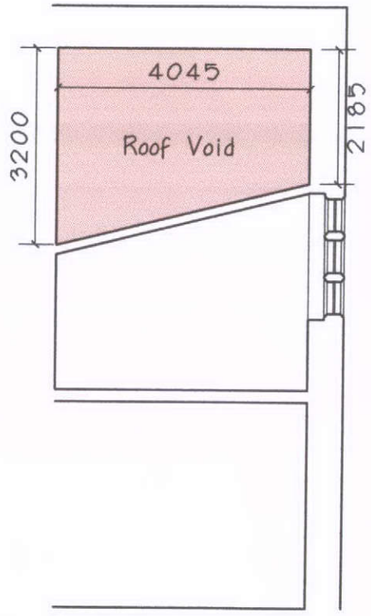

SECTION B

project
PROPOSED CONVERSION OF CHURCH TO RESIDENTIAL UNITS

address
HOLY TRINITY CHURCH,
SCHOOL ROAD, PEAK DALE

for
TJ & P BAGSHAWE

title
PROPOSED LOFT SPACE DETAILS

dwg no.
0892-08A

scale
1:100 on A3 Sheet

date
NOVEMBER 2009

OLDFIELD DESIGN
PLANNING AND ARCHITECTURAL CONSULTANTS