
HPK/2013/0264
HIGH PEAK
CAMplan
camplan.co.uk
13 MAY 2013
BOROUGH COUNCIL

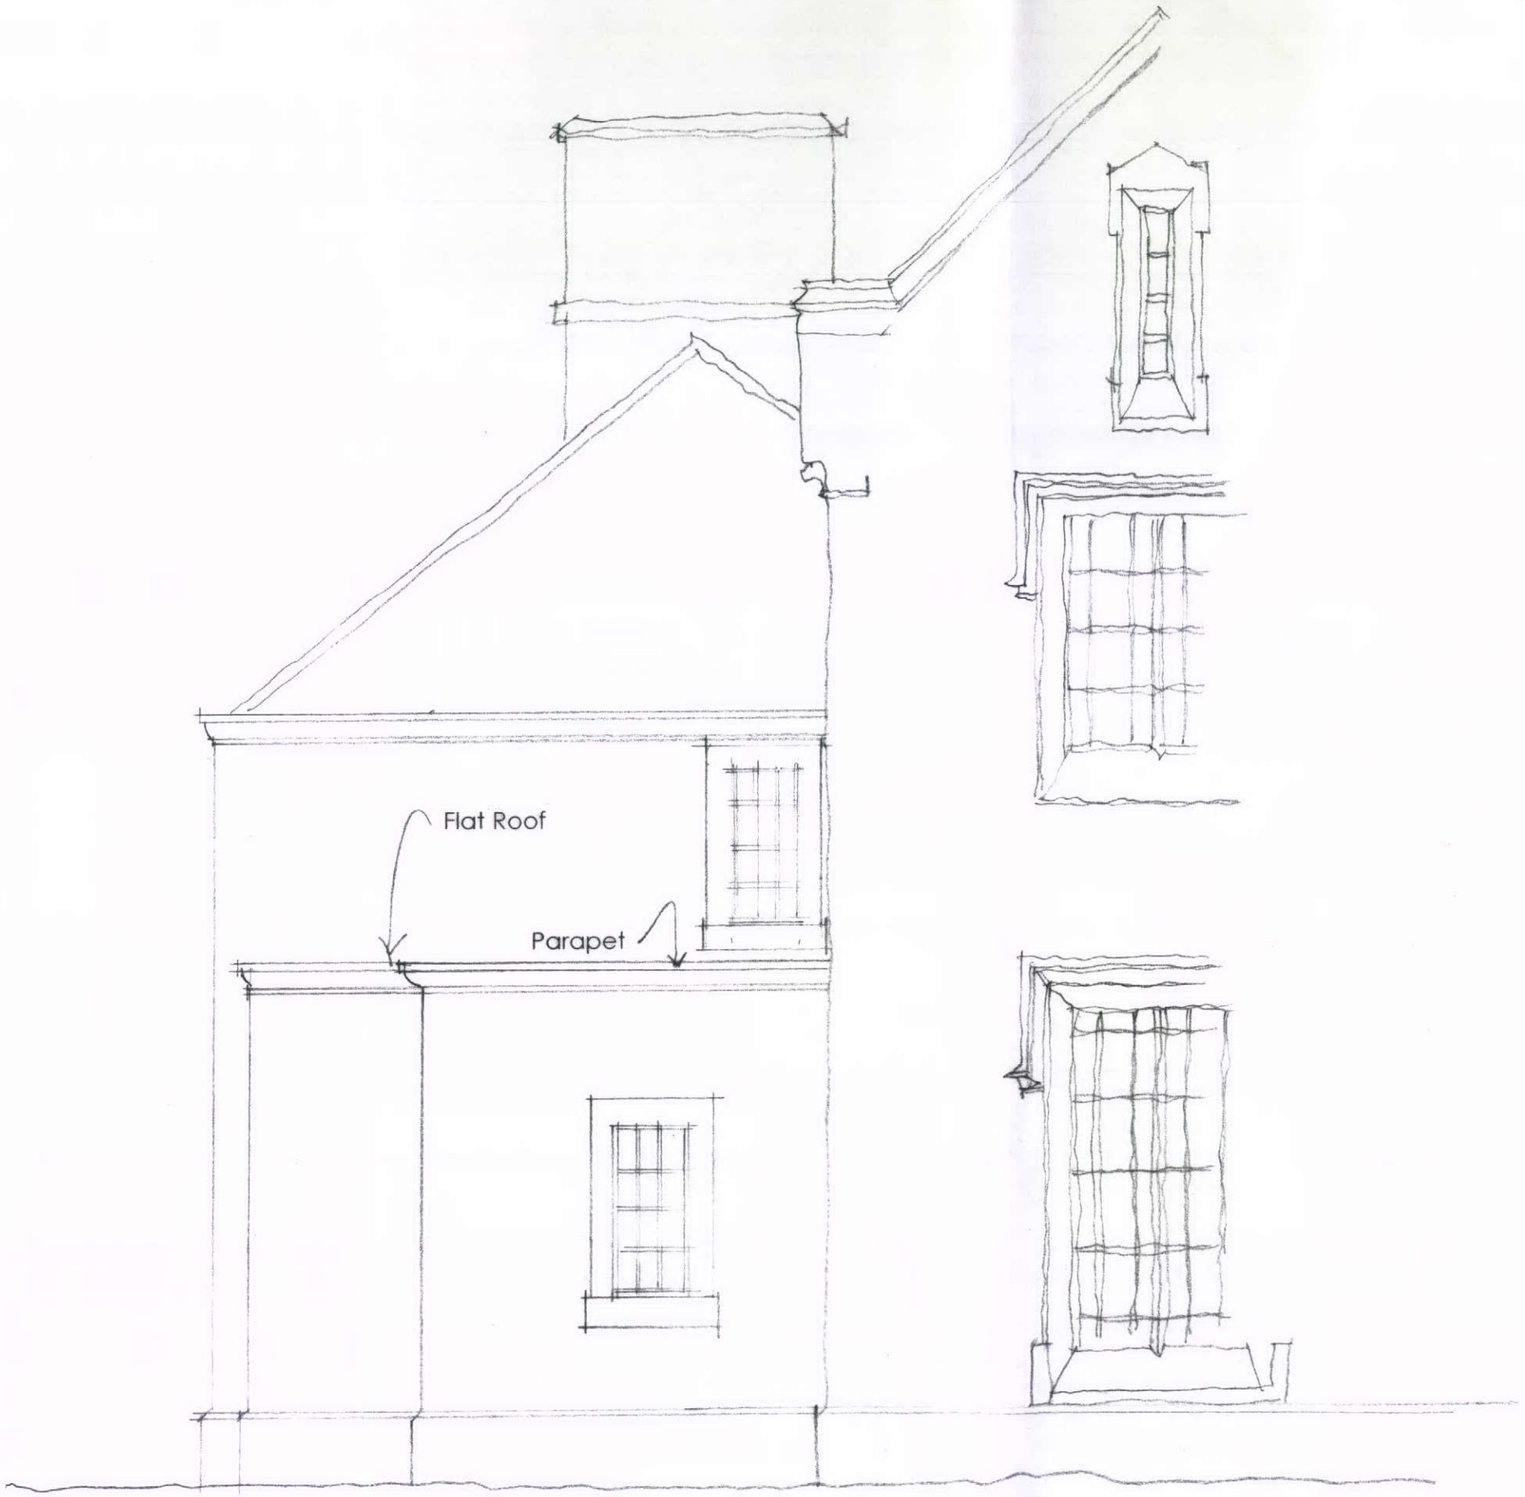

mark@camplan.co.uk
07968326331

Site: Bowden Hall Bowden High Peak	
Description: Existing W Elevation (part)	
Client: N G Webb	Date: March 2013
Scale: 1: 50 @ A3	No: 081D/E/105

© CAMplan - DO NOT SCALE: PLANNING PURPOSES ONLY