Appendix 1: Site Edged Red Plan for Salem Mill Site

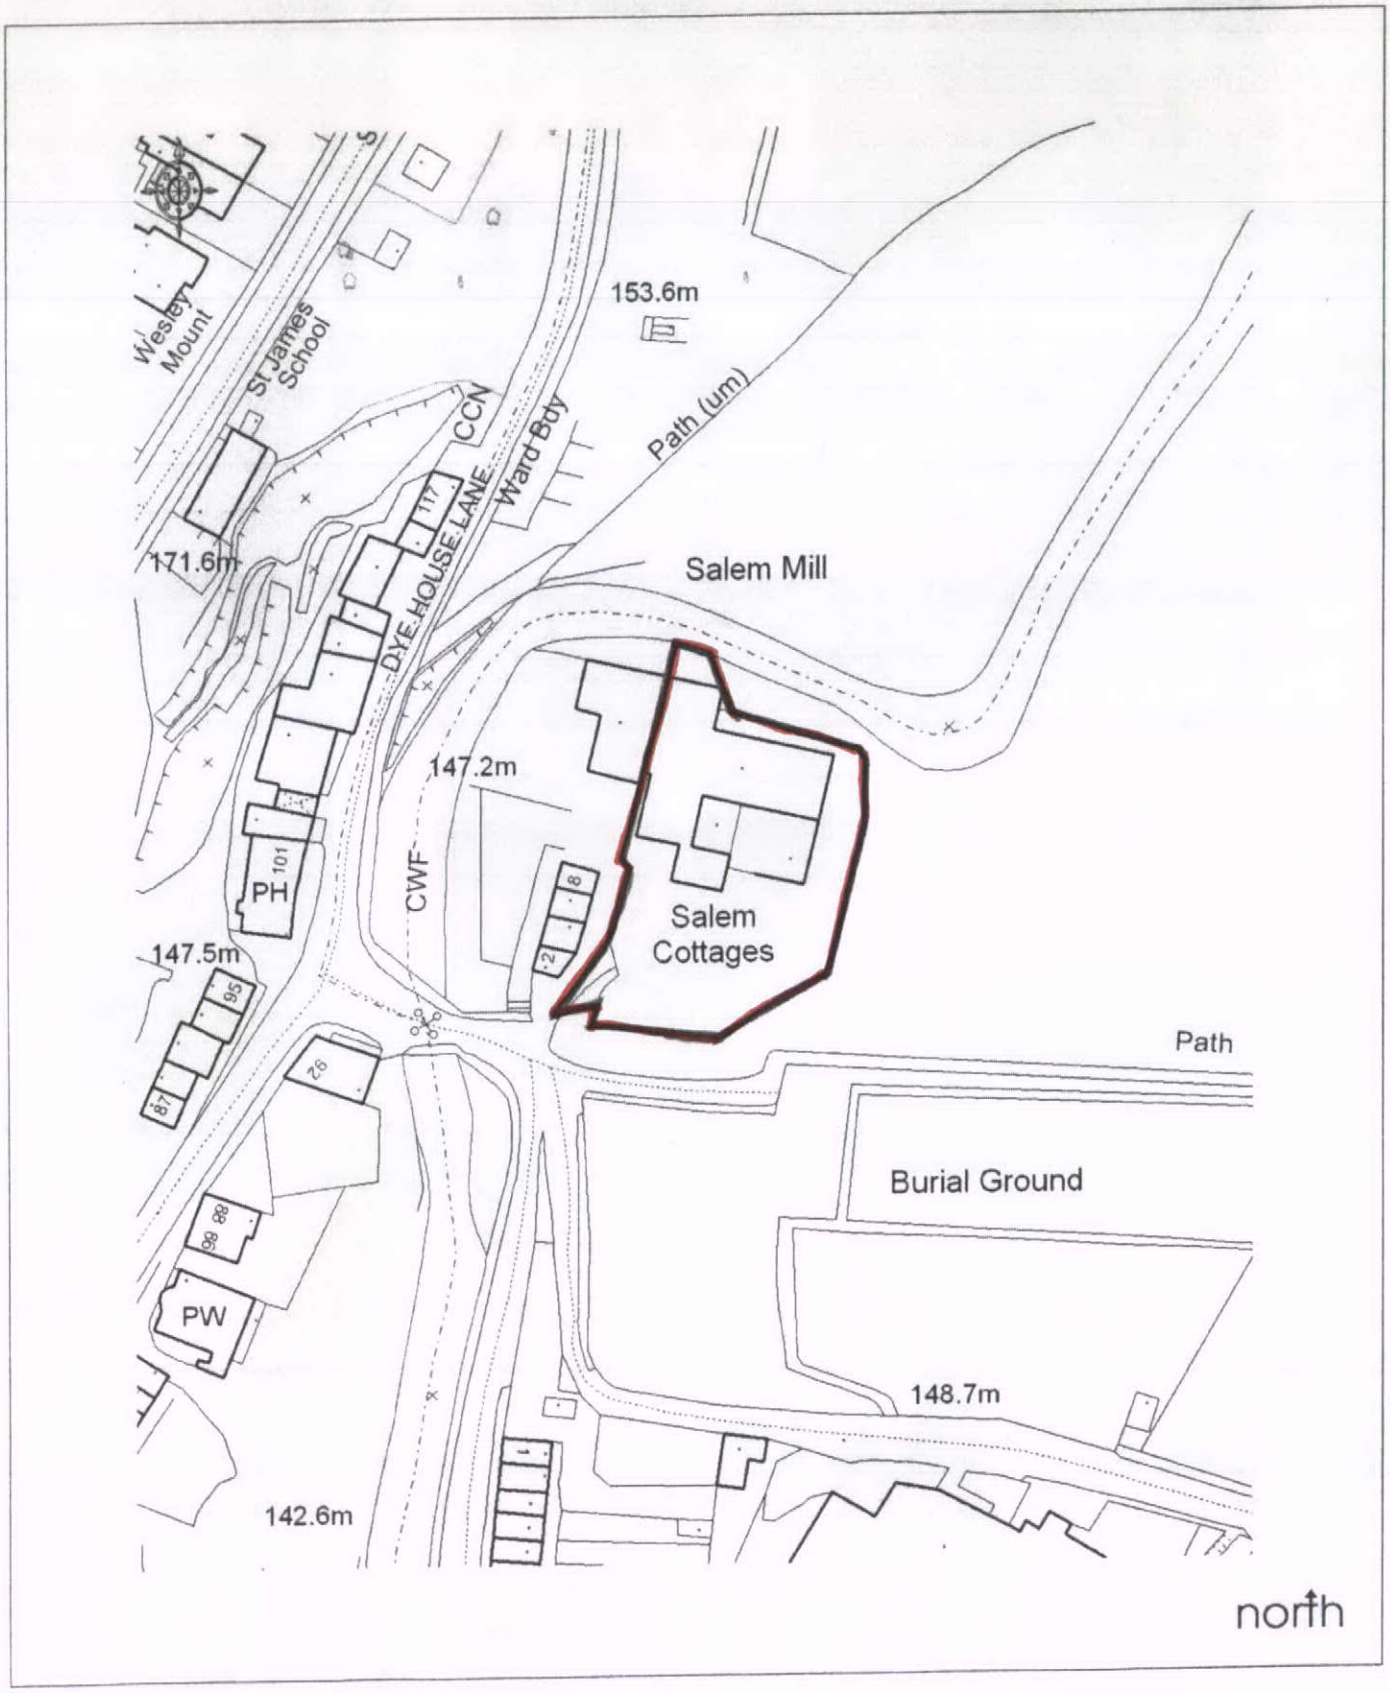

Key

Site Edged Red

Paul Butler Associates
Planning Development & Heritage Consultants

31 Blackfriars Road Salford Manchester M3 7AQ
t 0161 835 3530
e pba@paulbutlerassociates.co.uk
f 0161 835 3531
w www.paulbutlerassociates.co.uk

client:	AIM Engineering Ltd
job no:	08/551
dwg no:	001
scale:	1:1250
date issued:	November 2009