Croft Lettings, Glossop

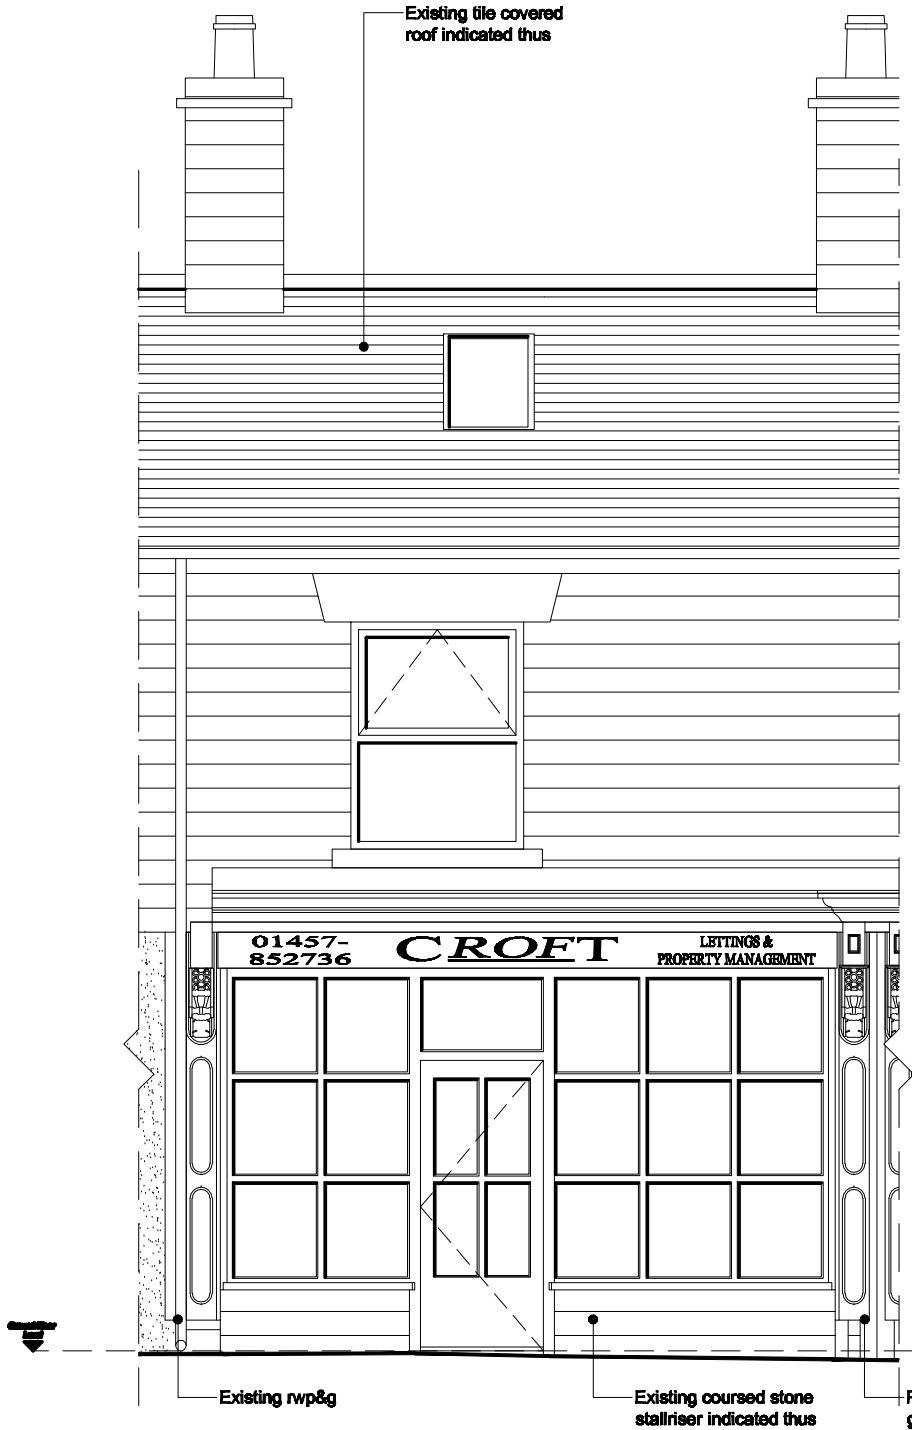

EXISTING FRONT (HIGH STREET) ELEVATION

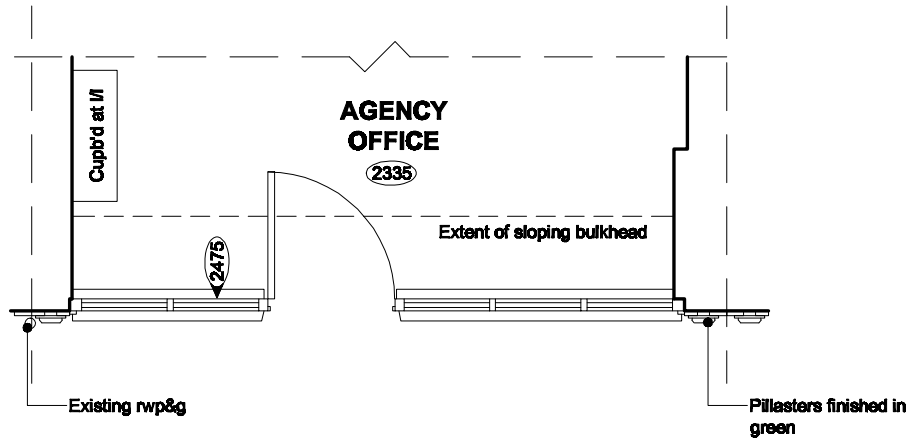

EXISTING PART GROUND FLOOR PLAN

Revision	Date	Details
A	08.10.12	Ground Floor level added

ra grundy
R.A.Grundy Architectural Services
38, PARK ROAD, HADFIELD, GLOSSOP, DERBYSHIRE SK13 2AH
TEL.: 0774 891 3982 E-MAIL: rgbombay1@hotmail.co.uk

Project:	Proposed Alterations to Shopfront at: Croft Lettings & Property Management 24 High Street East Glossop Derbyshire, SK13 8DA
Client:	Croft Lettings & Property Management
Drawing Title:	EXISTING PLANS & ELEVATIONS
Drawn by: R.G.	Date: 6th November 2011
Drawing No.: 1116P.01 Revision: A	Scale: Plans & Elevs.: 1:50 @ A3

0 1 2 3 4 5 6
metres (for 1:50 original)

NOTES

All dimensions are to be checked on site and any discrepancies referred to the designer prior to proceeding. **Do not scale off this drawing** . All levels are to be confirmed on site prior to proceeding with the work. All discrepancies between information shown on the drawing and the information shown on the specification are to be referred to the designer prior to proceeding with the works. All component sizes and references to be checked prior to the ordering of materials. Positions of existing drain runs and associated installations to be confirmed prior to proceeding and drains checked as necessary. All relevant boundary positions to be checked prior to proceeding. Any on site design changes must be reported to the designer and agreed with the relevant authority prior to proceeding. Levels shown are related to an arbitrary datum and therefore not related to ordnance datum.