
N

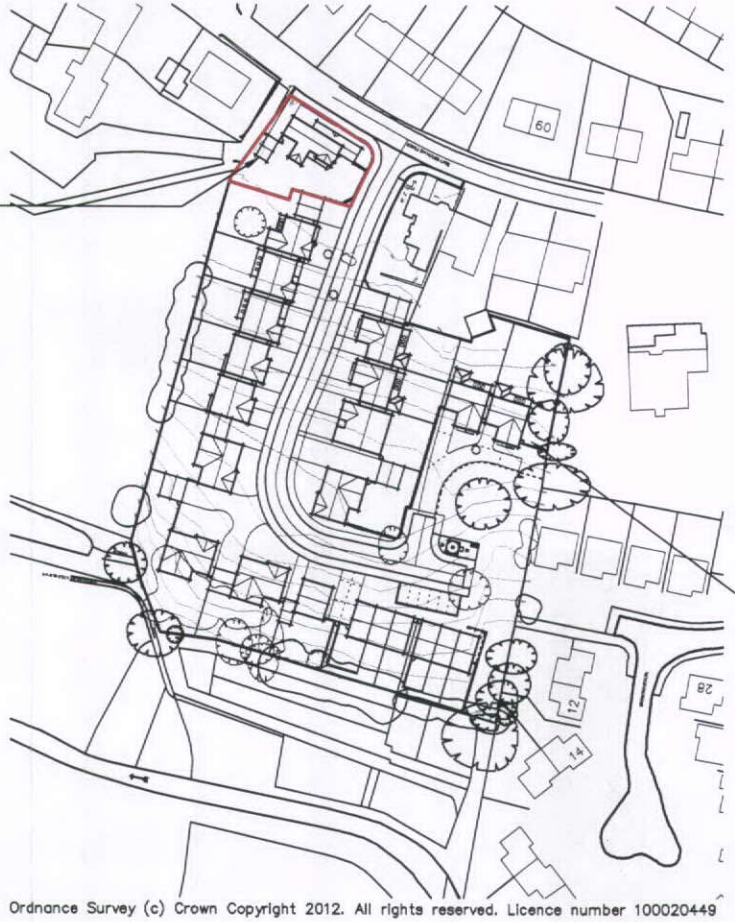

GARAGE SPACE AND DRIVEWAY FOR THE ORCHARD

LAYOUT AS RECENTLY APPROVED PLANNING PERMISSION HPK/2012/0491

Ordnance Survey (c) Crown Copyright 2012. All rights reserved. Licence number 100020449

HPK/2013/0277
3 JUN 2013
PEAK DISTRICT COUNCIL

REVISIONS

JOB

THE ORCHARD
SWALLOW HOUSE LANE, HAYFIELD

DRAWING

LOCATION PLAN

DATE: 28.05.13	DRAWN: SJS	SCALE: 1:1250

©THIS DRAWING AND THE BUILDING WORKS DEPICTED ARE THE COPYRIGHT OF J.S.BLOOR (WILMSLOW) LIMITED AND MAY NOT BE REPRODUCED OR AMENDED EXCEPT BY WRITTEN PERMISSION. NO LIABILITY WILL BE ACCEPTED FOR AMENDMENTS MADE BY OTHER PERSONS.

BLOOR HOMES®

BLOOR HOMES NORTH WEST

A DIVISION OF BLOOR HOMES LTD,
UNITS 2-4 WHITESIDE, STATION ROAD,
HOLMES CHAPEL, CHESHIRE, CW4 8AA.
TELEPHONE 01477 536550 FACSIMILE 01477 536551

DRAWING No: C073_02