

EXISTING REAR ELEVATION

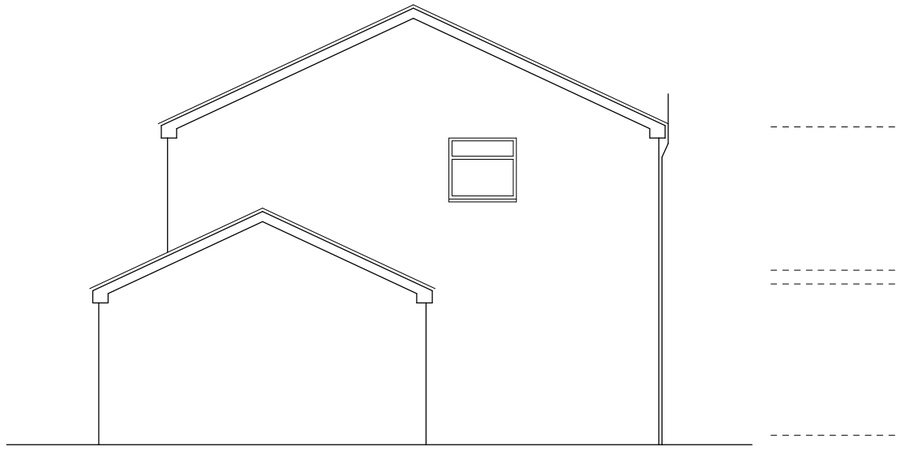

EXISTING SIDE ELEVATION



EXISTING FRONT ELEVATION

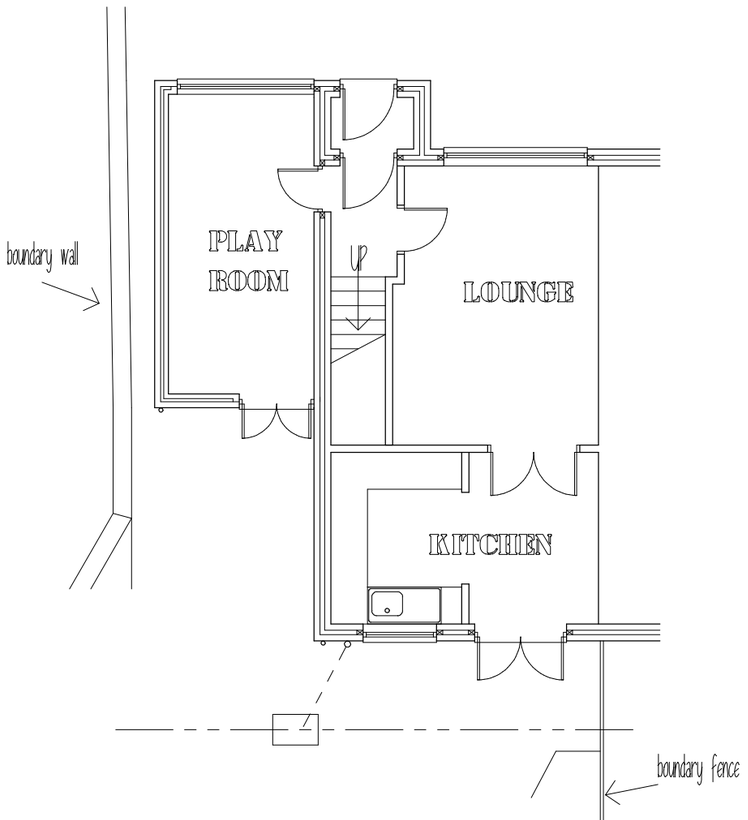

EXISTING GROUND FLOOR PLAN

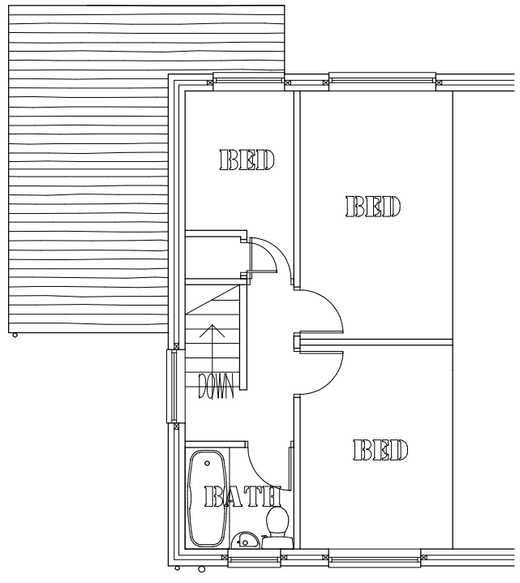

EXISTING FIRST FLOOR PLAN

THIS DRAWING IS NOT TO BE COPIED
OR REPRODUCED
WITHOUT THE PRIOR WRITTEN
CONSENT OF PLANMART LTD.

PLANMART

Client:

Mr. P. Wallroth

7 Castle St, Hadfield, Glossop. SK13 2BT.

Project:

Proposed two storey side extension

Title:

Existing plans and elevations (planning drawing only)

Scale: 1:100	A3 sheet
Drawn: MH	Date: April 2013
Project no.: 2449	Drawing no.: 2449-1

PLANMART LIMITED
53A High St. West, Glossop,
Derbyshire. SK13 8AZ.
Tel: 01457 863153 E mail: planmart@btconnect.com