HPK/2013/0298
RECEIVED
03 JUN 2013

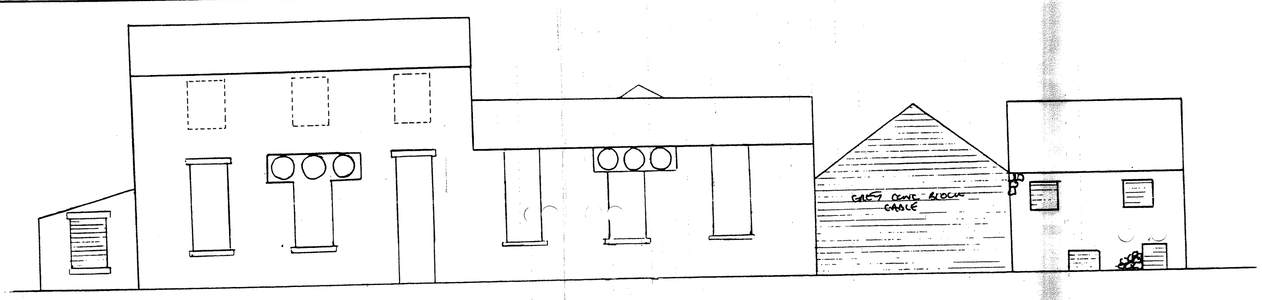

NORTH ELEVATION AS EXISTING

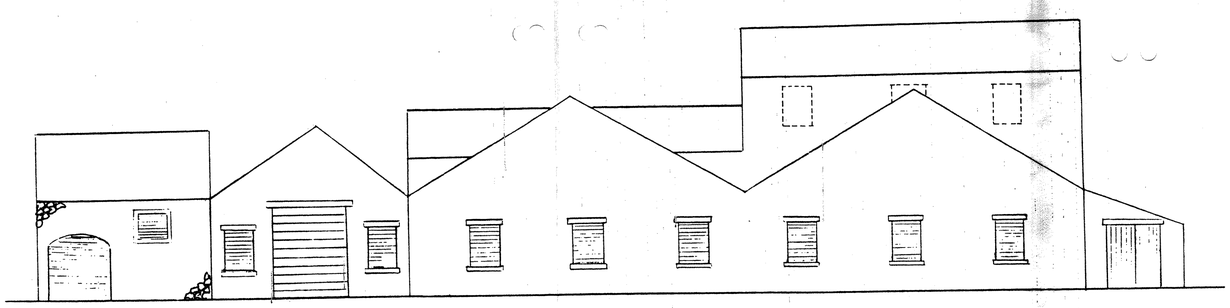

SOUTH ELEVATION AS EXISTING

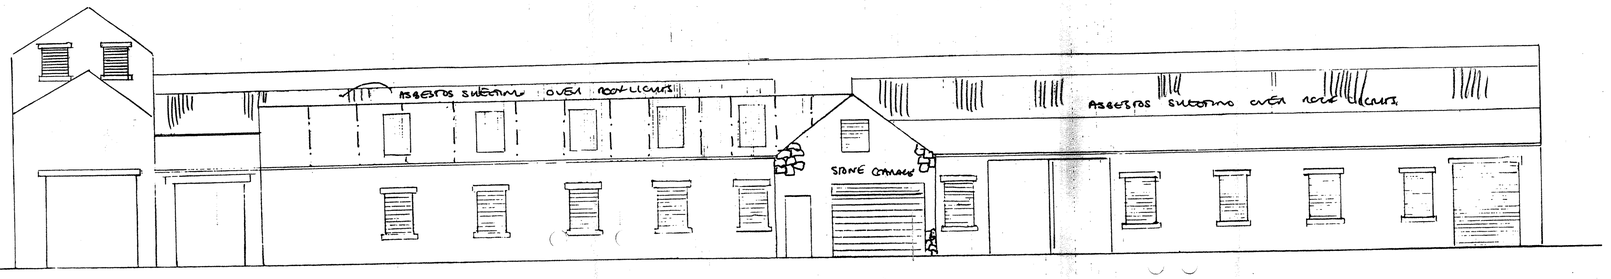

WEST ELEVATION AS EXISTING

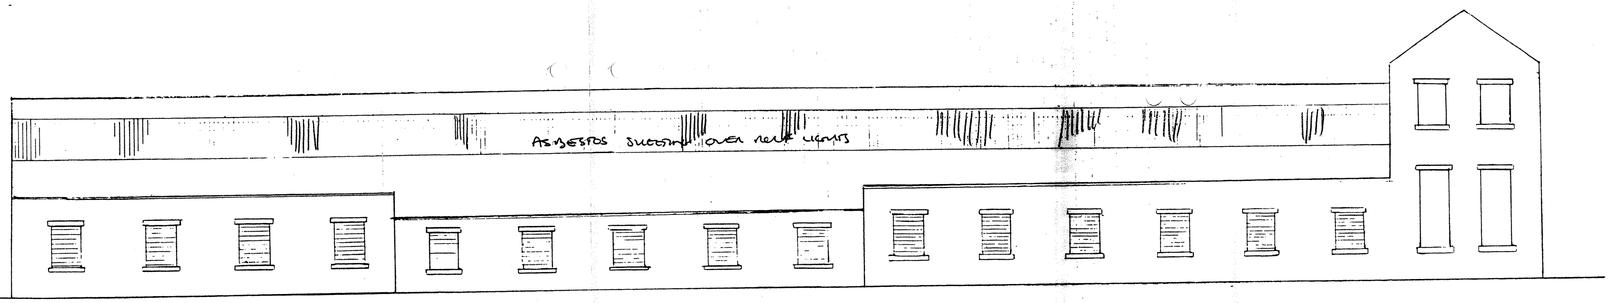

EAST ELEVATION AS EXISTING

Len Ardron
Building Surveyor
1 Ashlands Drive
Audenshaw
Manchester, M34 5EL
Tel: 0161 320 7563

Bankwood Mill
Charlesworth
Glossop
SK13 5ER

Scale 1: 125
Date: 07.07.10