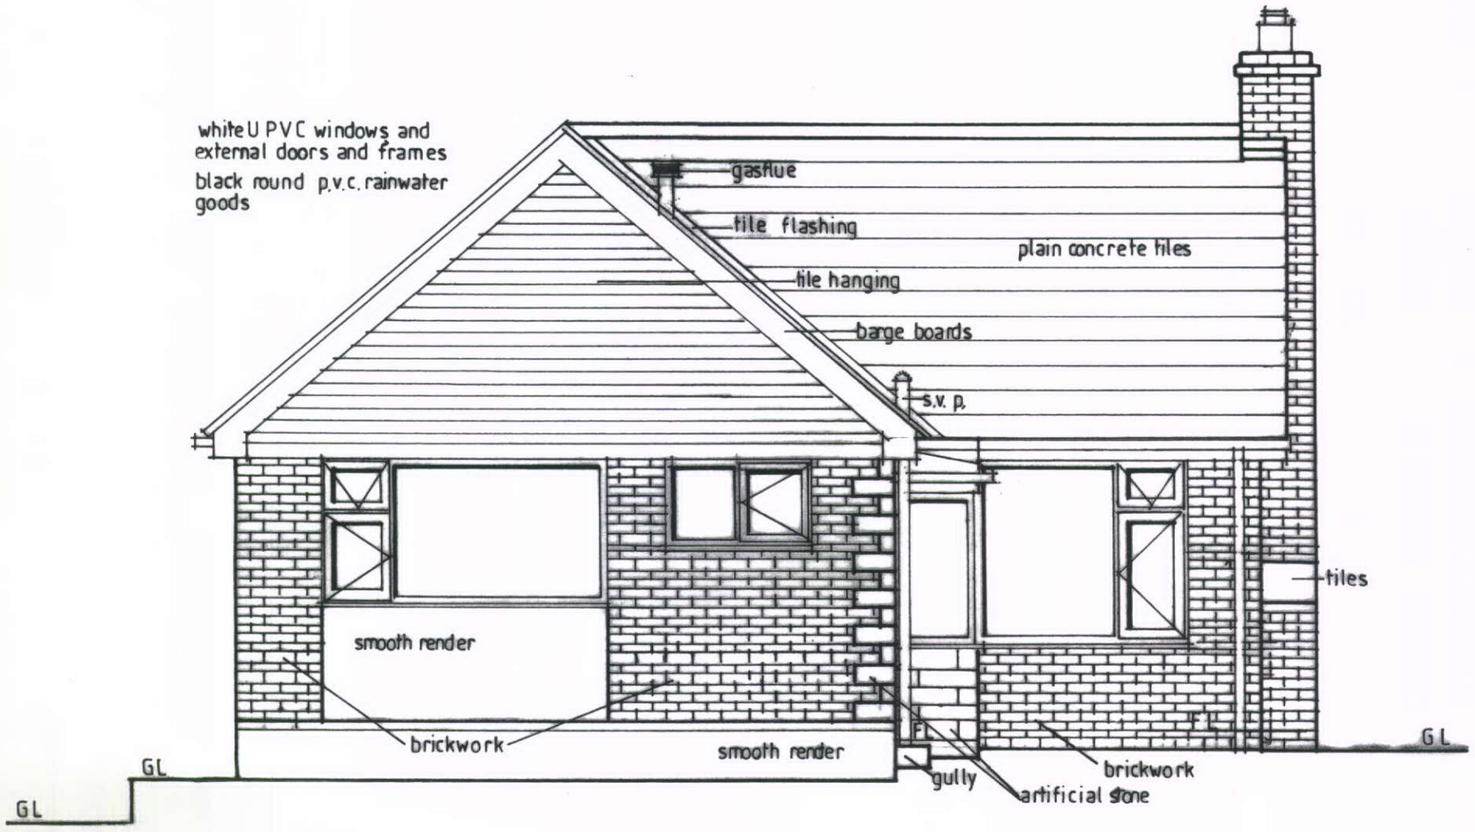

EXISTING FRONT NORTH ELEVATION.

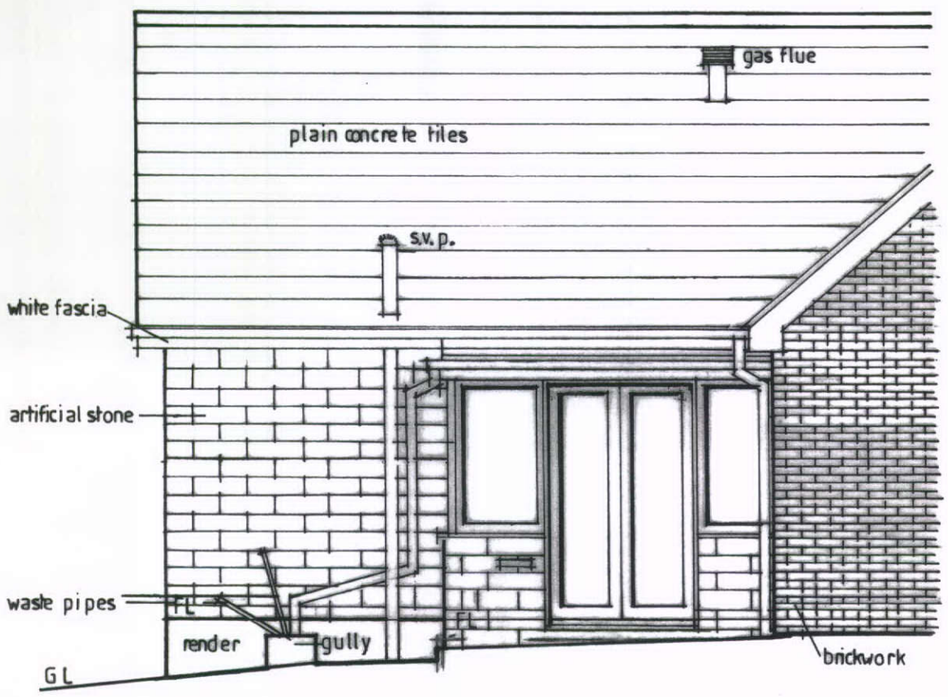

EXISTING GABLE WEST ELEVATION.

HIGH PEAK
BOROUGH COUNCIL
03 JUN 2013
HPK/2013/0303

SHEET 2.