HPK/2013/0303
HIGH PEAK
03 JUN 2013
BOROUGH COUNCIL

SHEET 1.

EXISTING PART GROUND FLOOR PLAN.

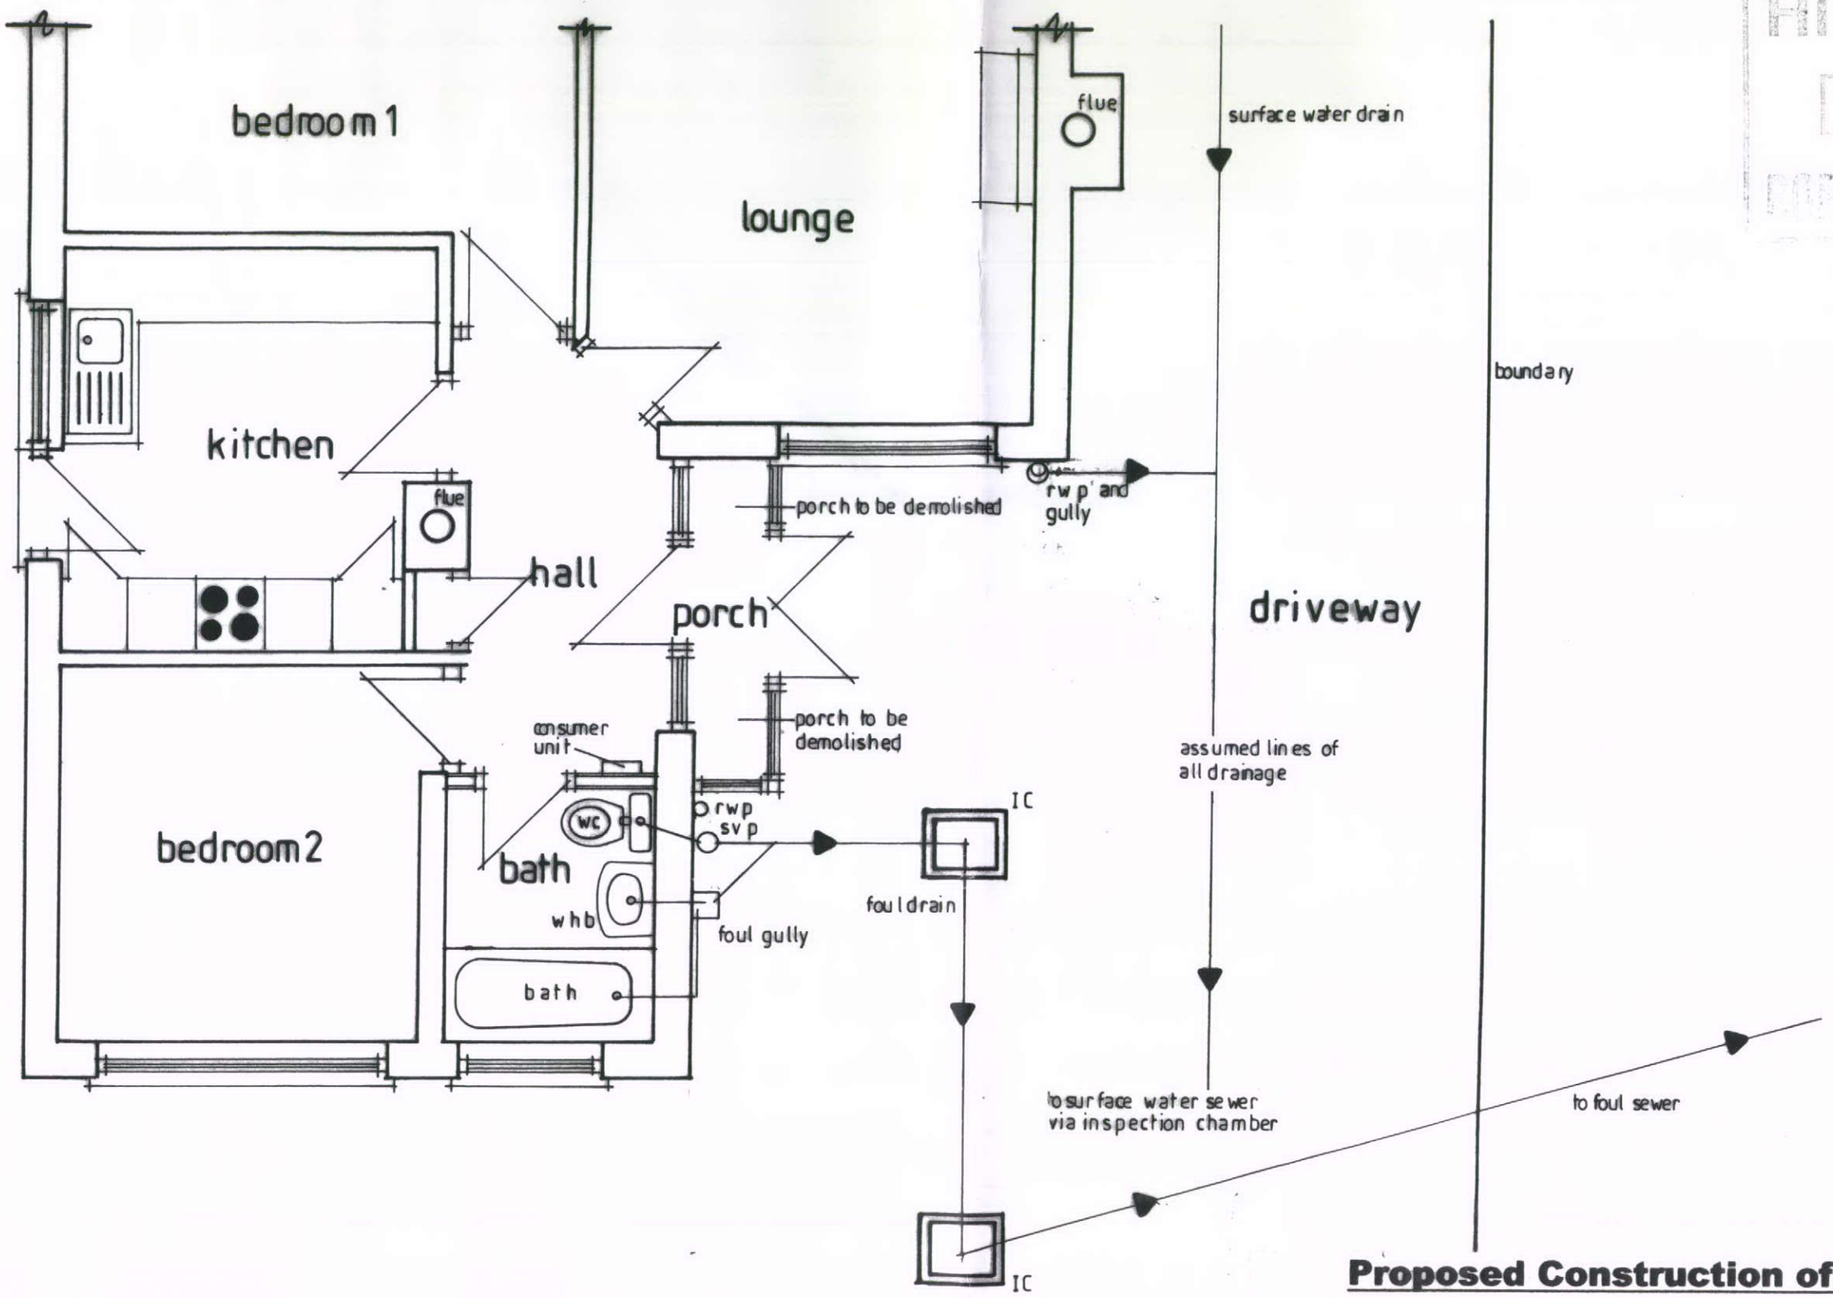

Proposed Construction of a Conservatory
That Will Also Form a Store for a Mobility Scooter
And Give Diasabled Access to the Conservatory
at 35, Milldale Avenue, Buxton. SK17 9BE.
For Mr and Mrs D.Baldock.
Scale 1: 50.
April 2013.