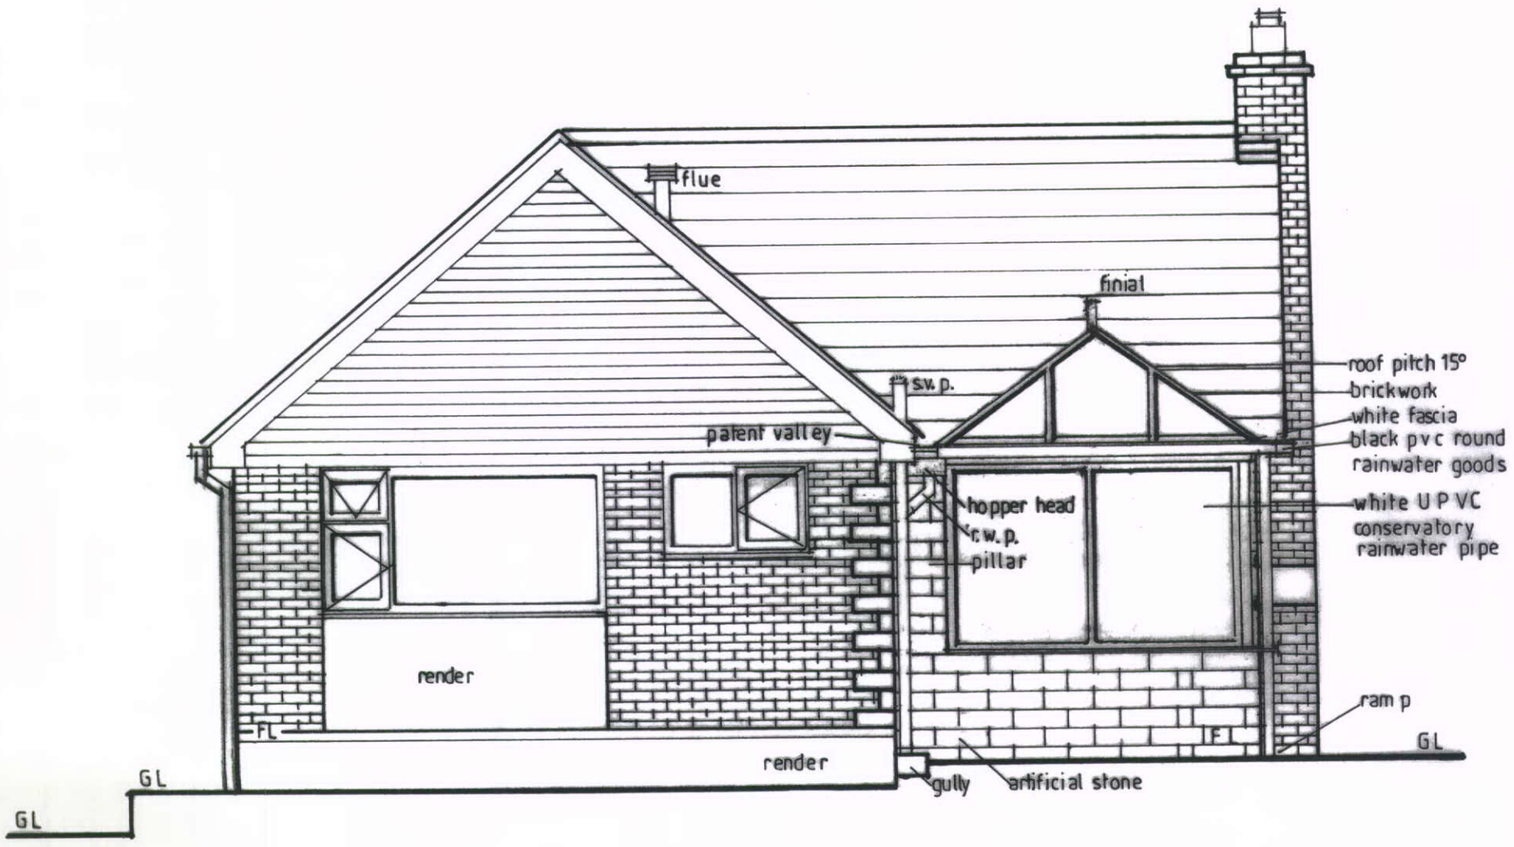

PROPOSED FRONT NORTH ELEVATION.

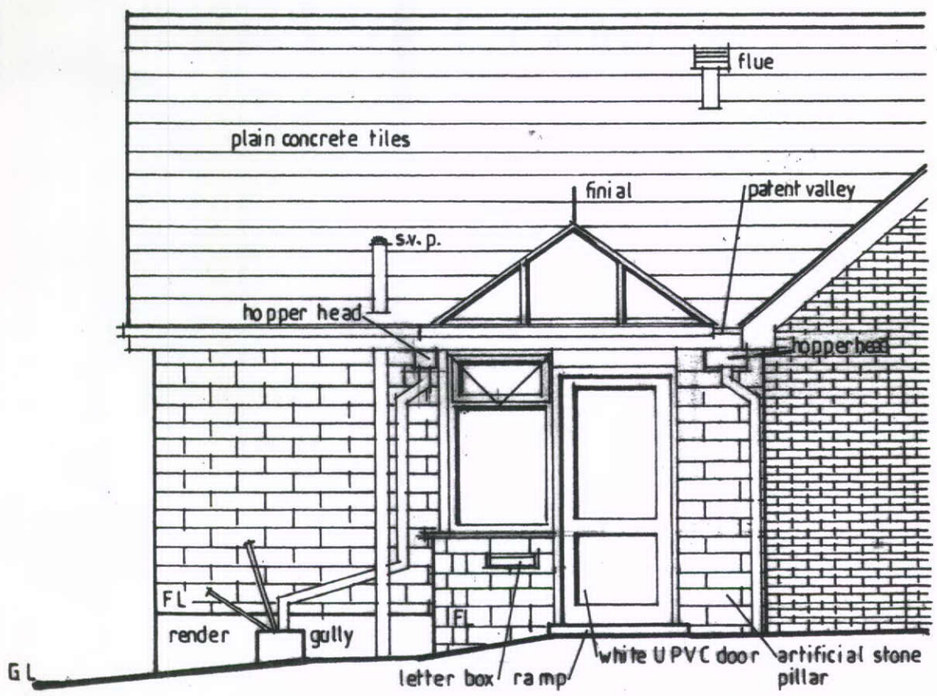

PROPOSED GABLE WEST ELEVATION.

HIGH PEAK
03 JUN 2013
PLANNING COUNCIL

SHEET 4.