HPK/2013/0309

John F. Lomas. M.R.I.C.S., M.B.Eng
Rothbury
Chapel Road
Hayfield
High Peak SK22 2JF
Tel. 01663 745186

HIGH PEAK
05 JUN 2013

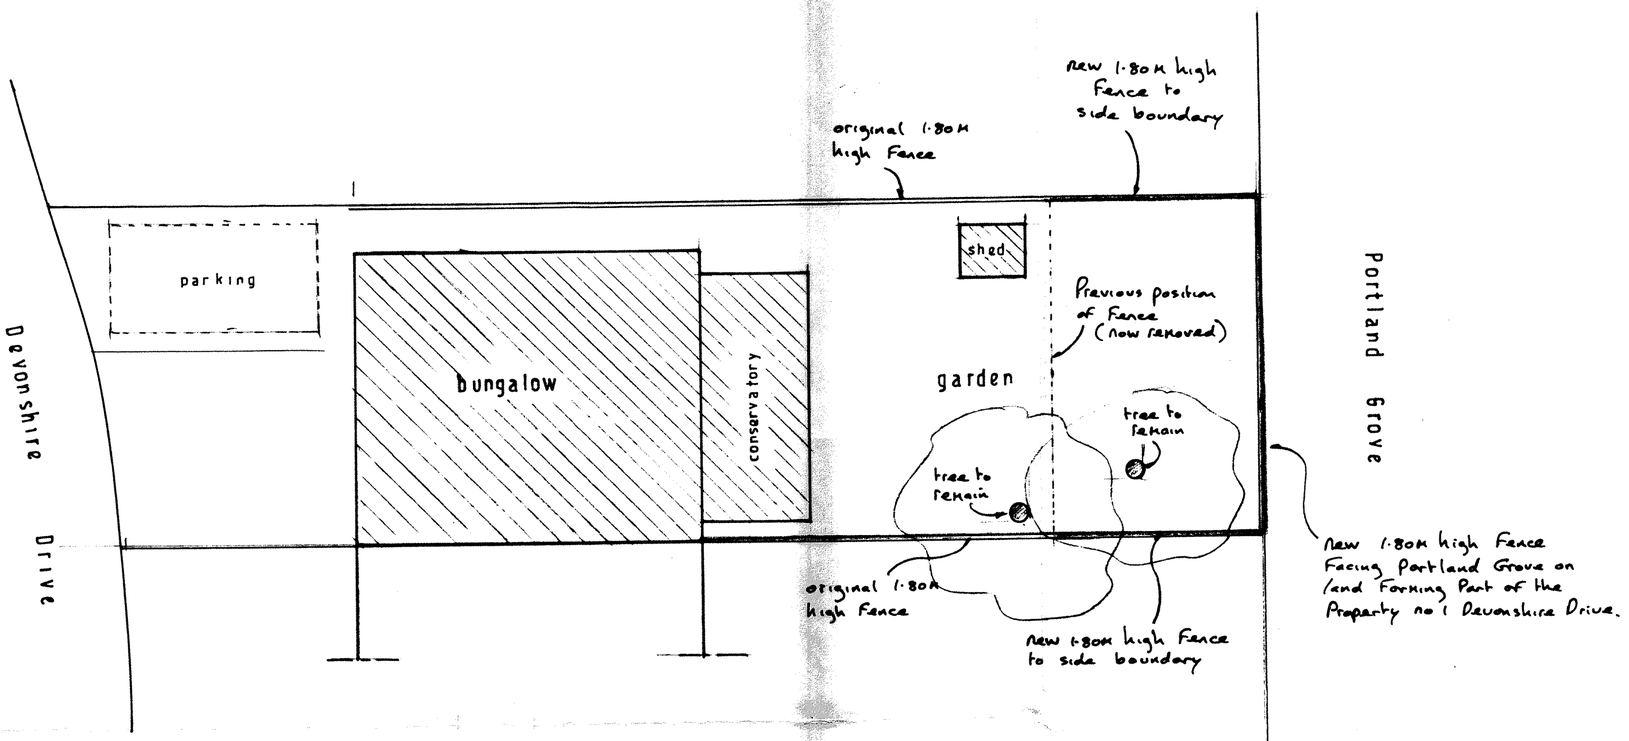

site plan

1 : 100

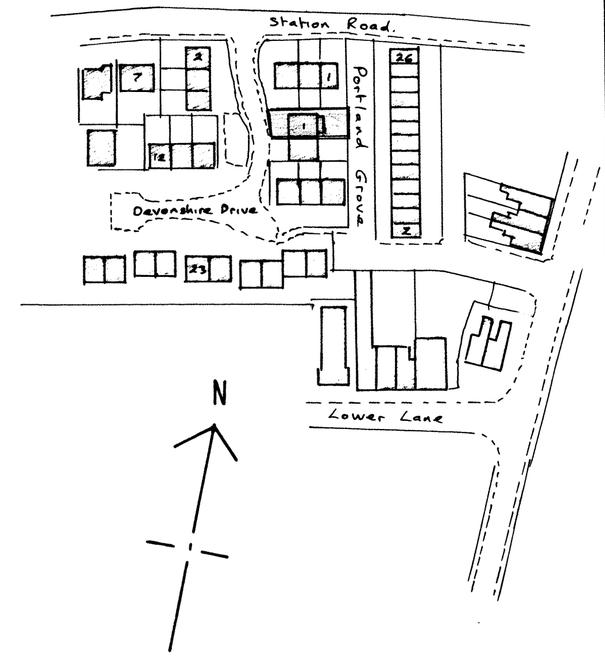

location

1 : 1250

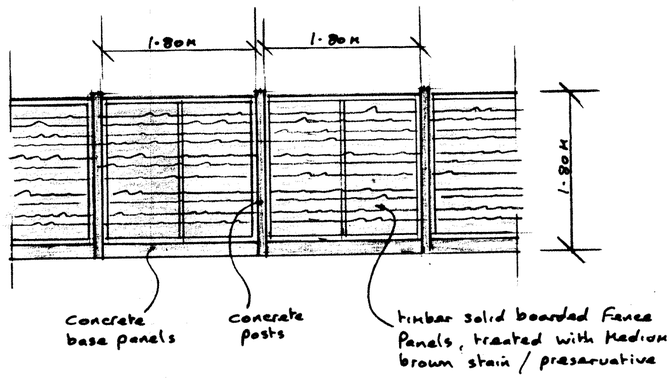

new fence detail (elevation)

1 : 50

1 DEVONSHIRE DRIVE,
CHINLEY.

drg no 13-6/1