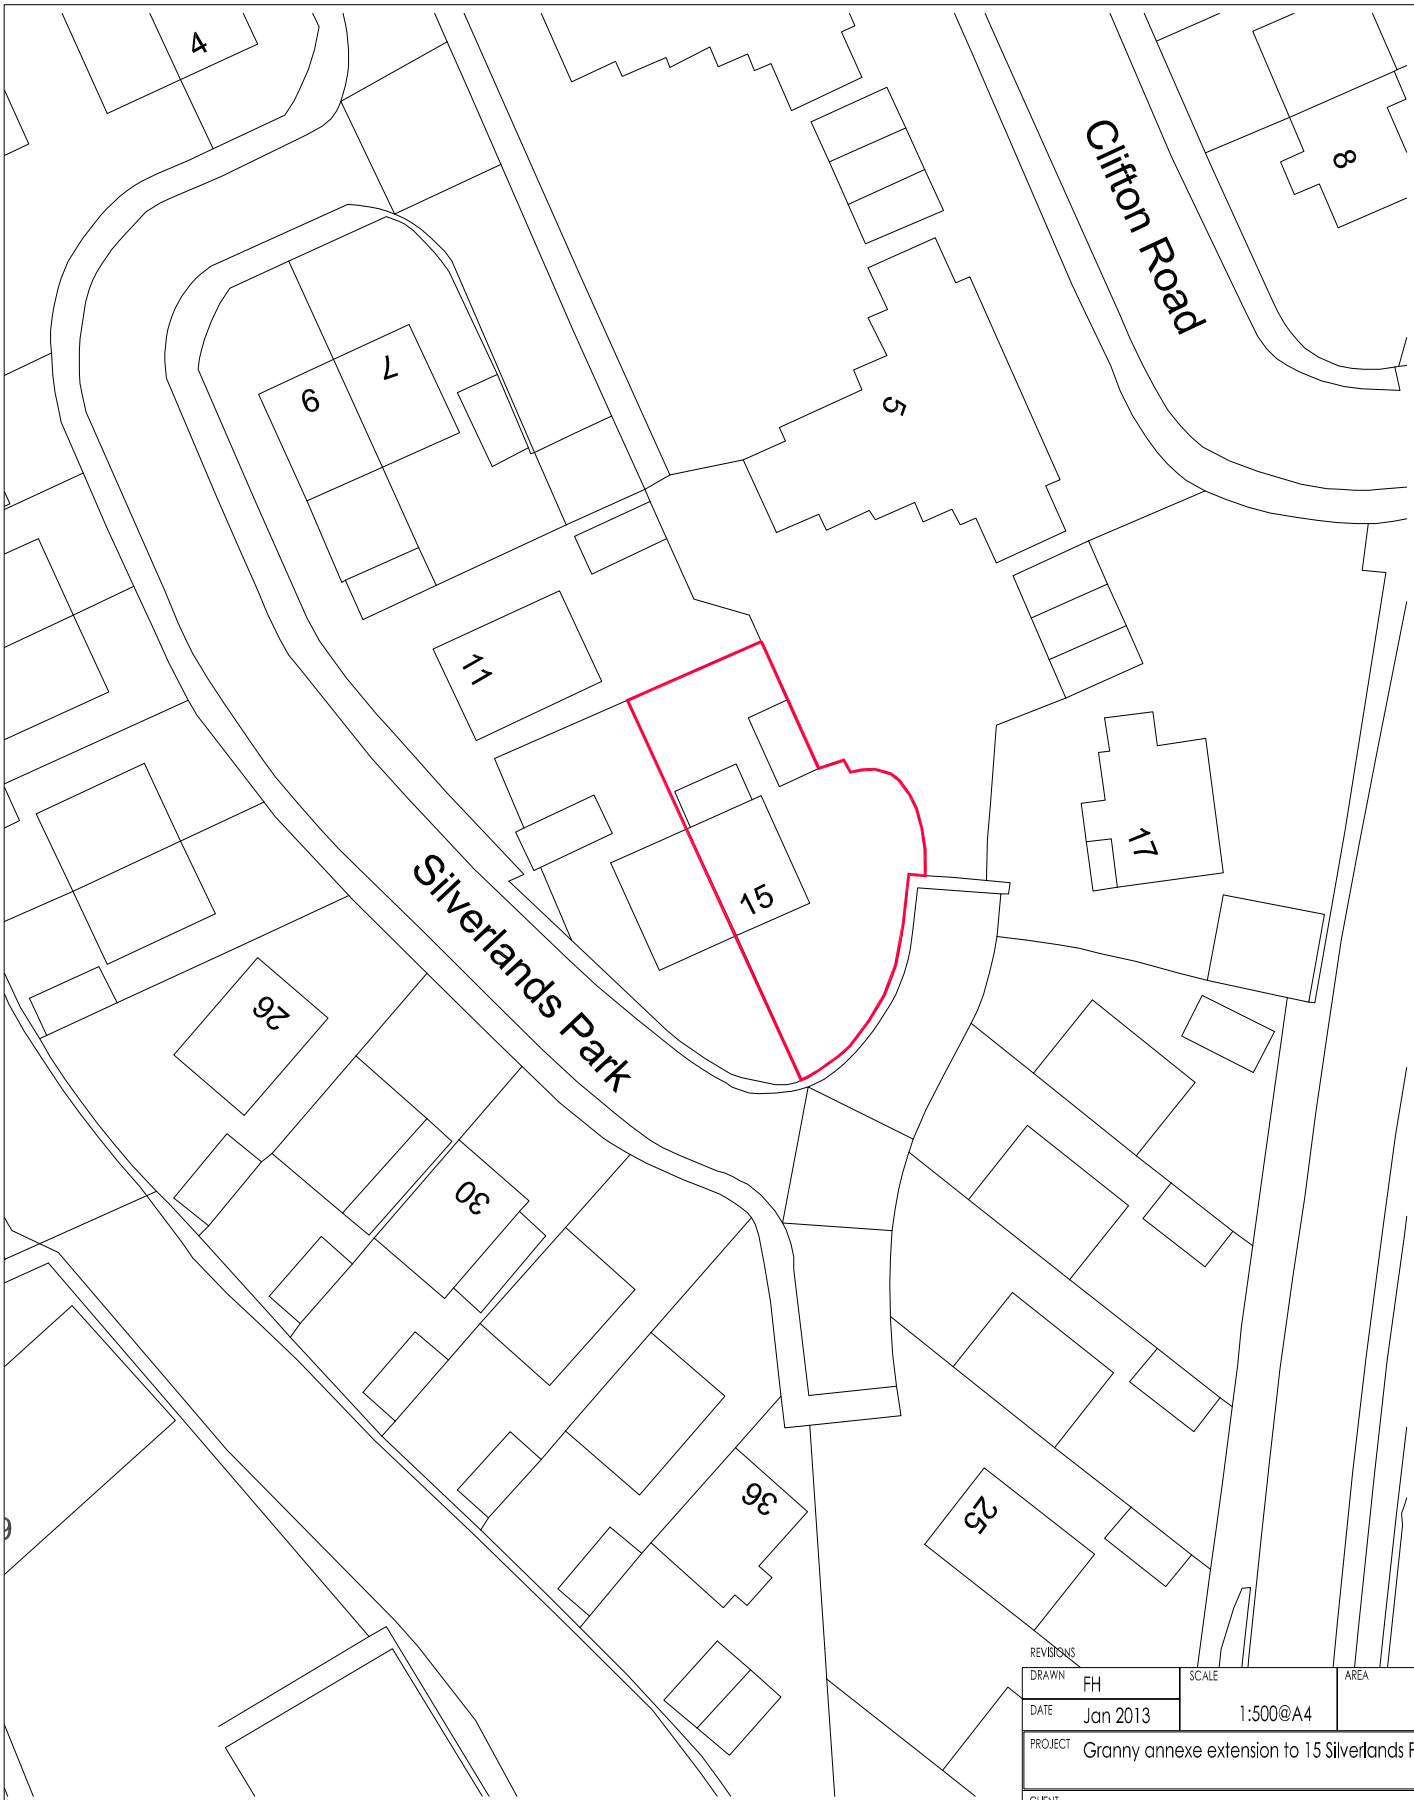


ce Survey, (c) Crown Copyright 2012. All rights reserve

0 10m

N

REVISIONS

DRAWN	FH	SCALE	AREA
DATE	Jan 2013	1:500@A4	SQ.M. SQ.FT.
PROJECT	Granny annexe extension to 15 Silverlands Park		
CLIENT	Mrs Julia Davies		
TITLE	Location Plan		

Heathcote Design and Development

DRAWING NUMBER	REV
01.01	-