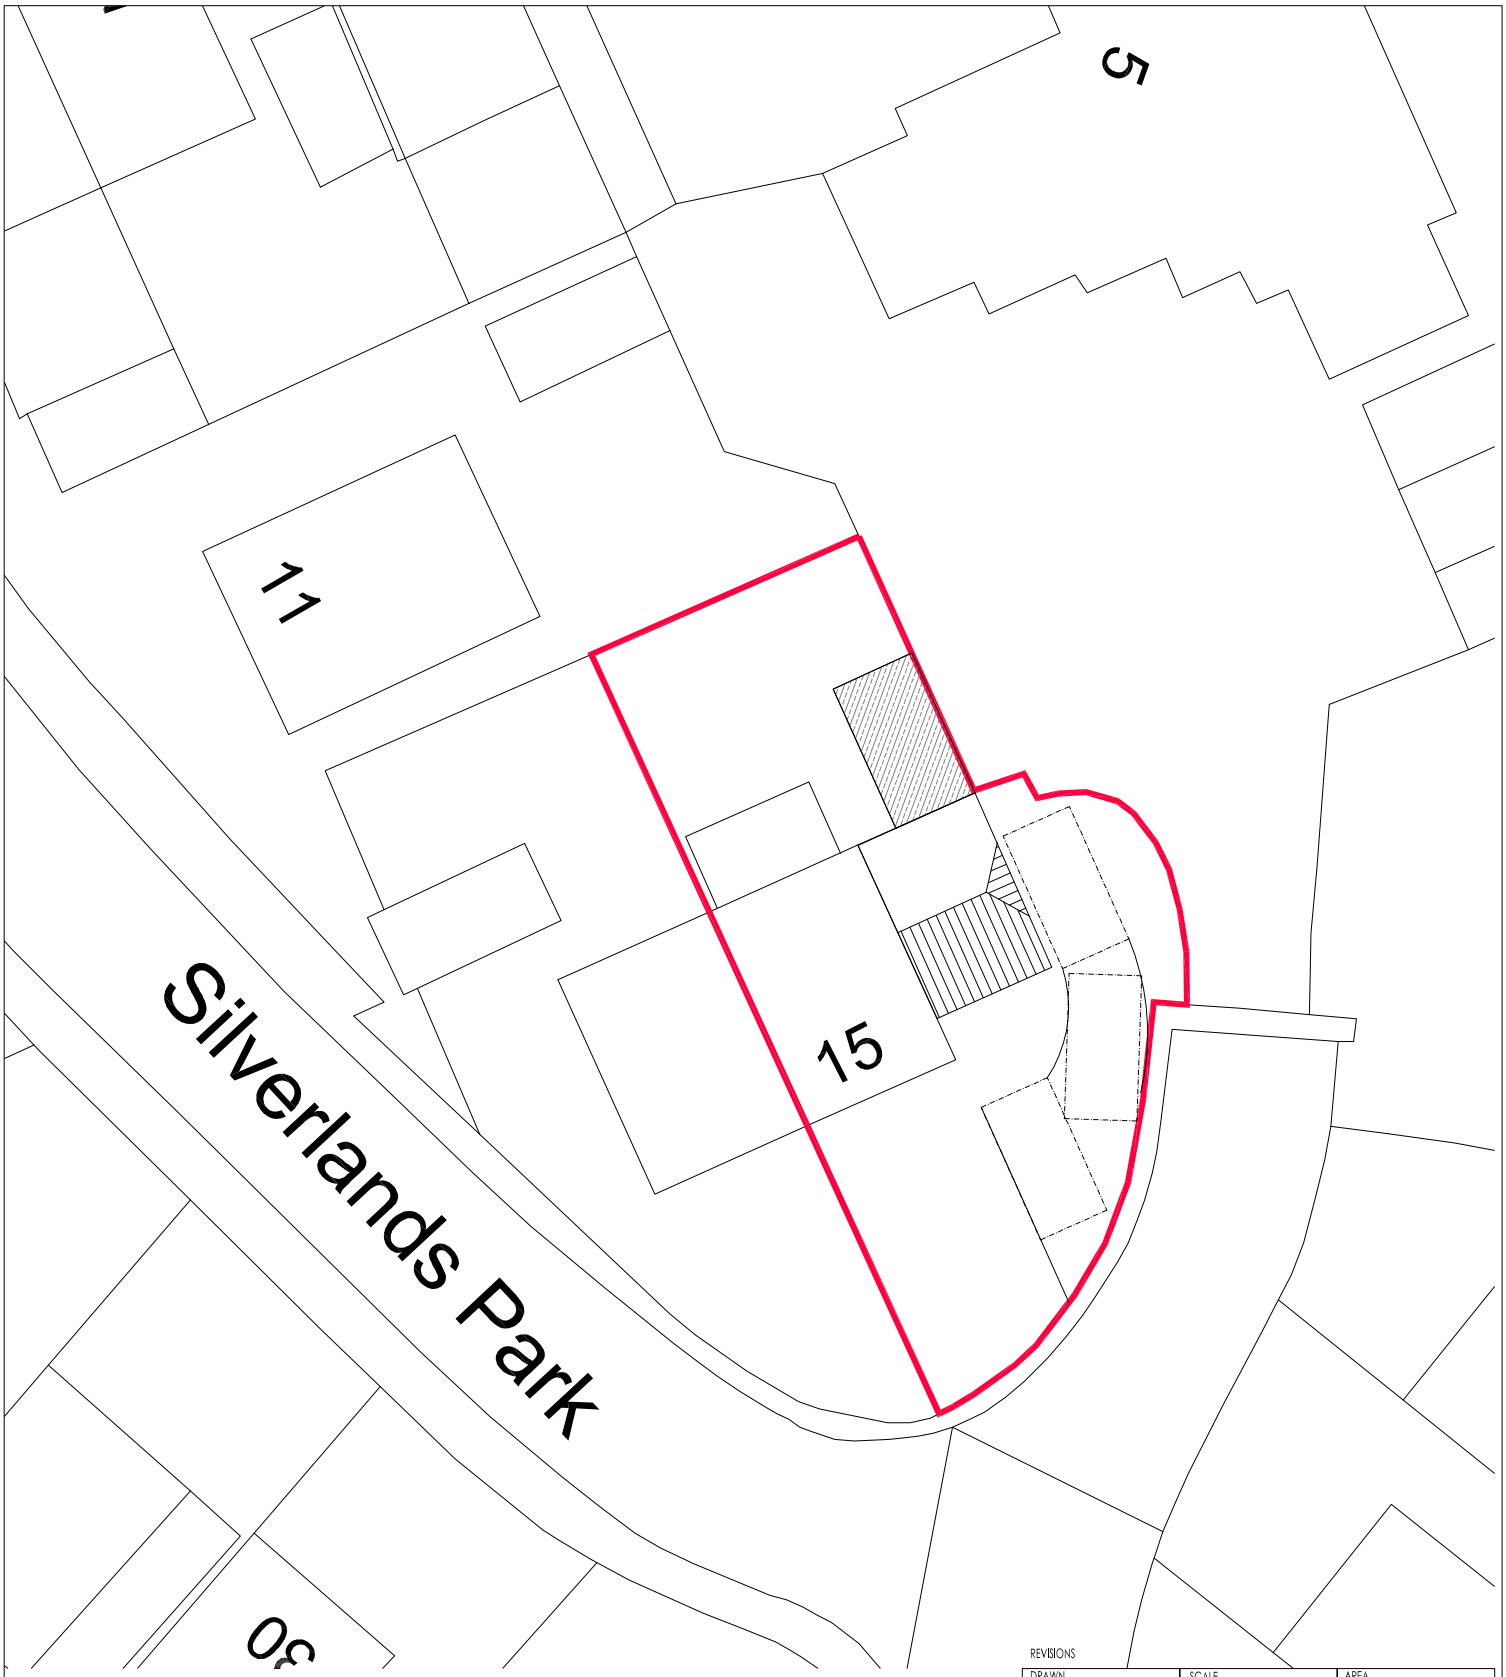


REVISIONS

DRAWN	FH	SCALE	AREA SQ.M. SQ.FT.
DATE	Jan 2013	1:250@ A4	
PROJECT	Granny annexe extension to 15 Silverlands Park		
CLIENT	Mrs Julia Davies		
TITLE	Site Plan		

Heathcote Design and Development

DRAWING NUMBER	REV
02.01	A