



scale 1:20

7770

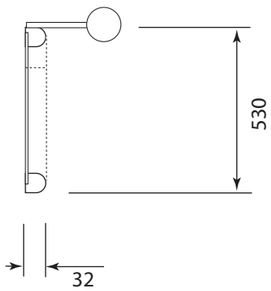

A

Sign A:
1no. New Aluminium constructed
fascia sign with applied stood off goldleaf letters
Lit by full length trough illumination from above.

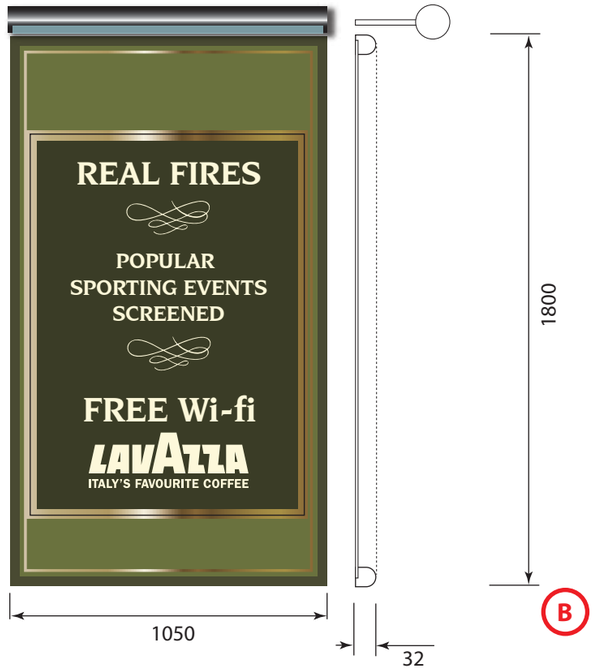

B

Sign B:
2no. New Aluminium constructed amenity signs
with AO non illuminated Posters cases and lit from
above via trough lights



scale 1:20

3700

C

Sign C:
1no. Stood off goldleaf letters on green painted patch.
Illuminated from above via 4no. Cowl lights



D

Sign D:
4no. New low energy Flood lights



B

SIGNAGE COLOUR

F&B
Calke Green 34

TEL: 01995 604122 FAX: 01995 602226
email: cs@chrisshanleyinnovations.co.uk

UNIT 14 CREAMERY INDUSTRIAL ESTATE
BARNACRE PRESTON LANCASHIRE PR3 1GD

Please Note all colours shown are representative only and will not match Sign products exactly. Please note paint codes and pantone codes where indicated

Client:	title & location:	date:	Drawing by.	Drawing no.	
Punch Taverns	The Kings Arms - Chapel En Le Frith	04/06/13	PA	CS44321a2	

CSI traditional & innovative signs