
HPK/2013/0308

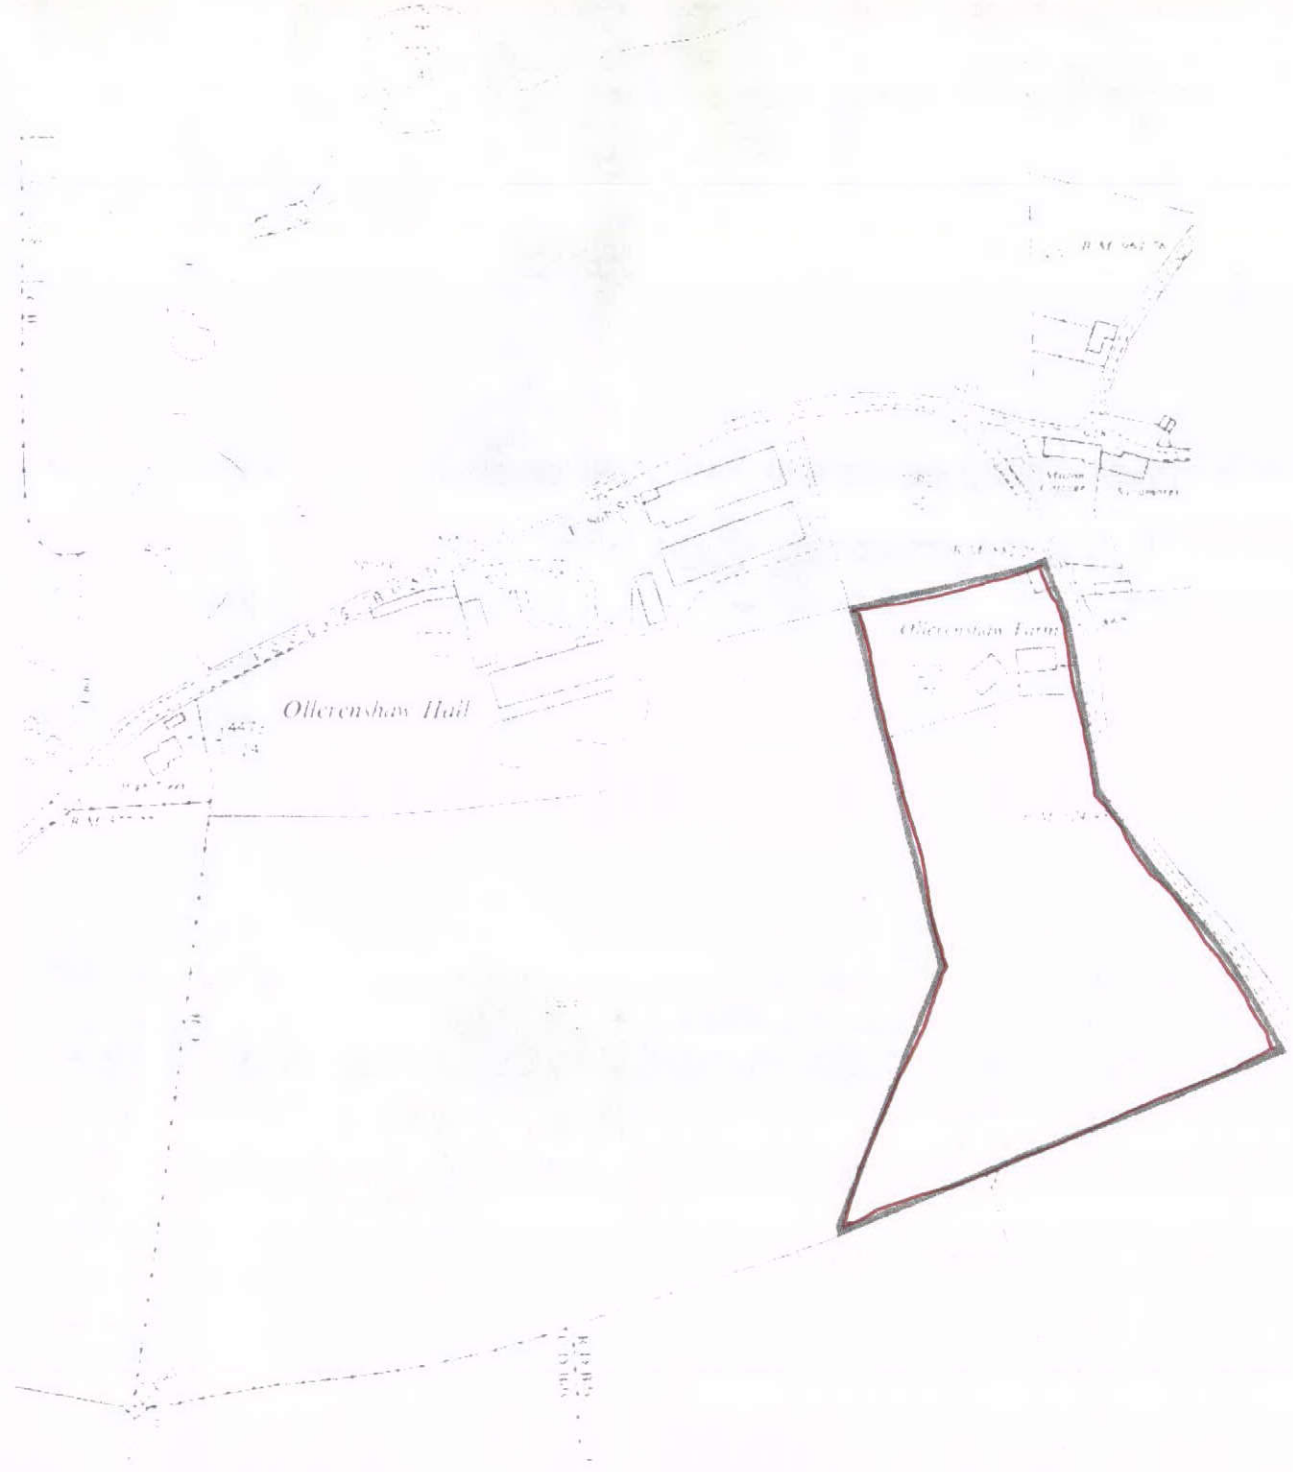

MR. & MRS. A BUTLER
OLLERENSHAW FARM
MILTON LANE,
WHALEY BRIDGE
LOCATION
SCALE 1.2500
DWG No. MCP1. 10/06/10

Mel Cranmer
1 Park Crescent,
Little Hayfield,
High Peak, SK22 2NP
01663 745809
mel_cranmer@btinternet.com

HIGH PEAK BOROUGH COUNCIL
RECEIVED
10 JUN 2013