THIS DRAWING IS NOT TO BE COPIED OR REPRODUCED
WITHOUT THE PRIOR WRITTEN CONSENT OF PLANMART LTD.



PROPOSED SOUTH ELEVATION.

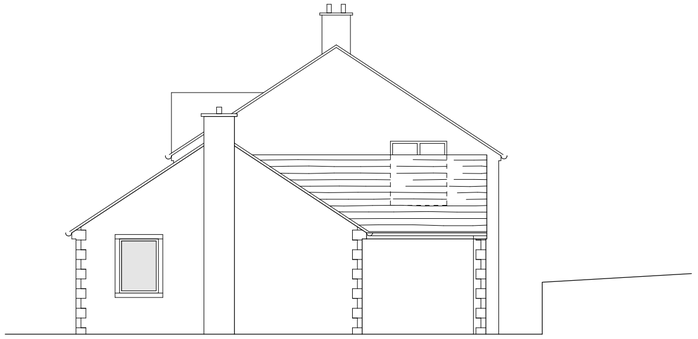

PROPOSED EAST ELEVATION.

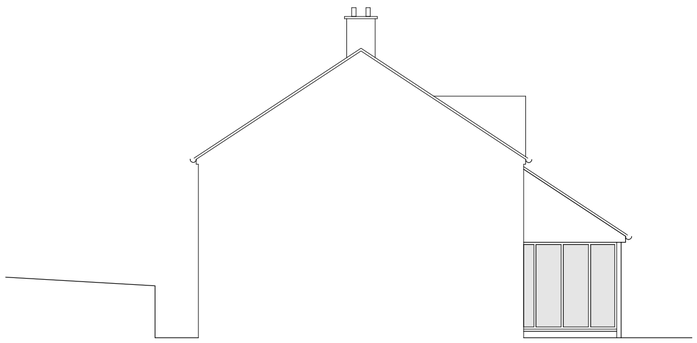

PROPOSED WEST ELEVATION.

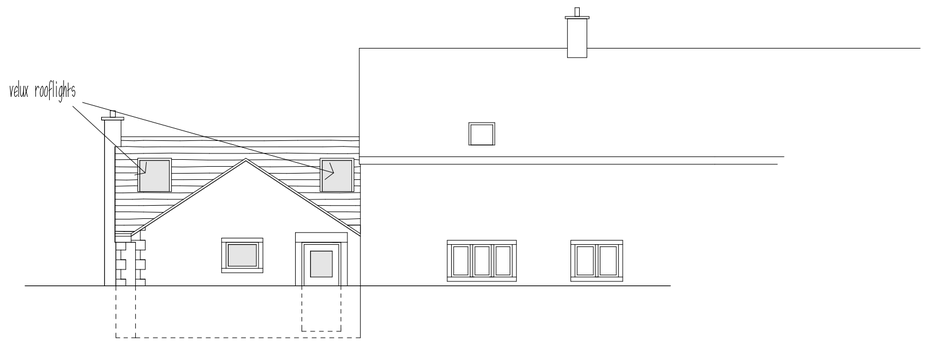

PROPOSED NORTH ELEVATION.

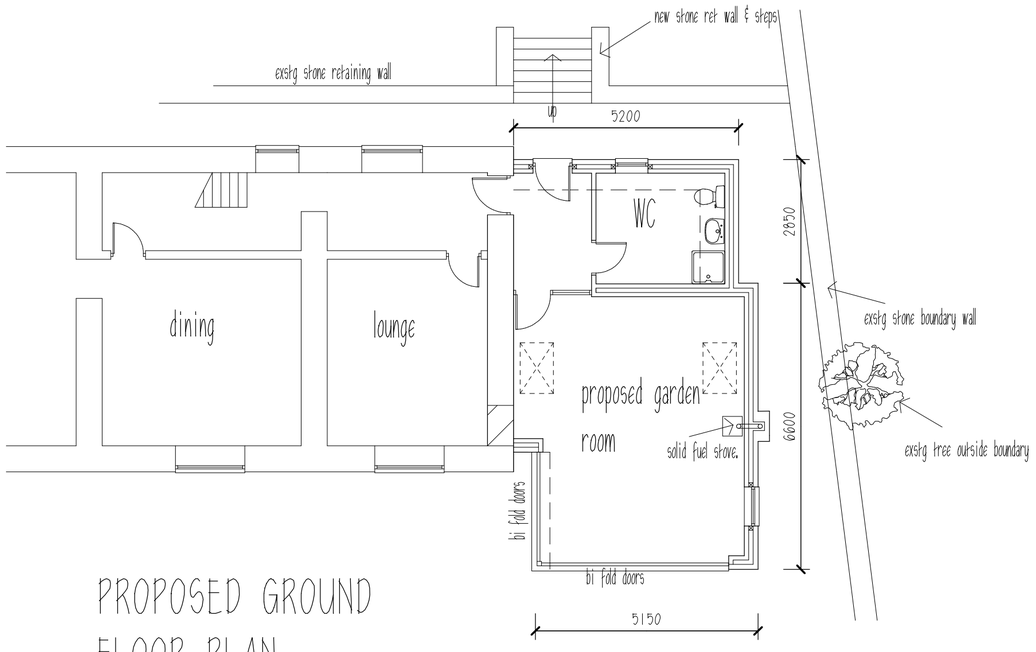

PROPOSED GROUND FLOOR PLAN.

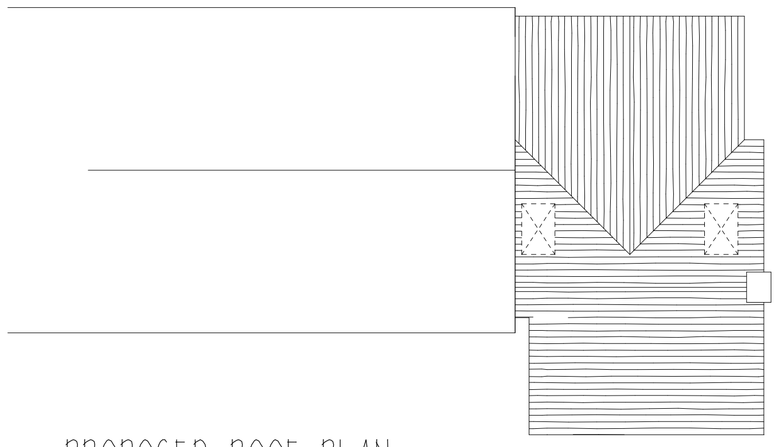

PROPOSED ROOF PLAN.

REVISIONS:
A. Tree added. 10.6.13.

PLANMART

Client:
Mr & Mrs Butler,
Ollerenshaw Farm, Eccles Road, Whaley Bridge, High Peak. SK23 7EW.

Project:
Proposed single storey side extension.

Title:
Proposed plan and elevations.

Scale: 1:100 A2 sheet.

Drawn:	Date:
MH	April 2013
Project no.: 2492	Drawing no.: 2492-1A

PLANMART LIMITED
53A High St. West, Glossop,
Derbyshire SK13 8AZ.
Tel: 01457 863153 E mail: planmart@btconnect.com