


Proposed Lower Ground Floor

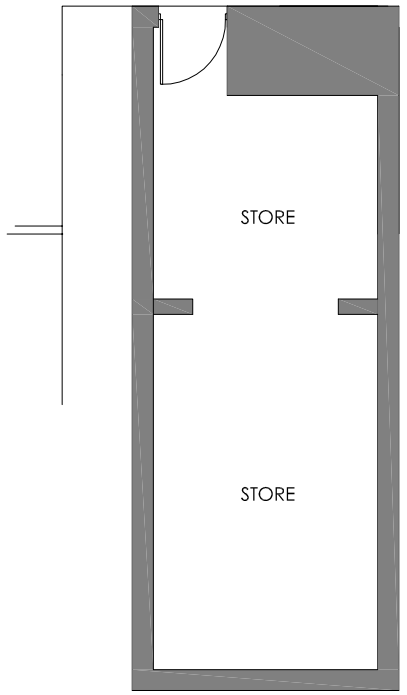


Proposed Ground Floor




Proposed First Floor

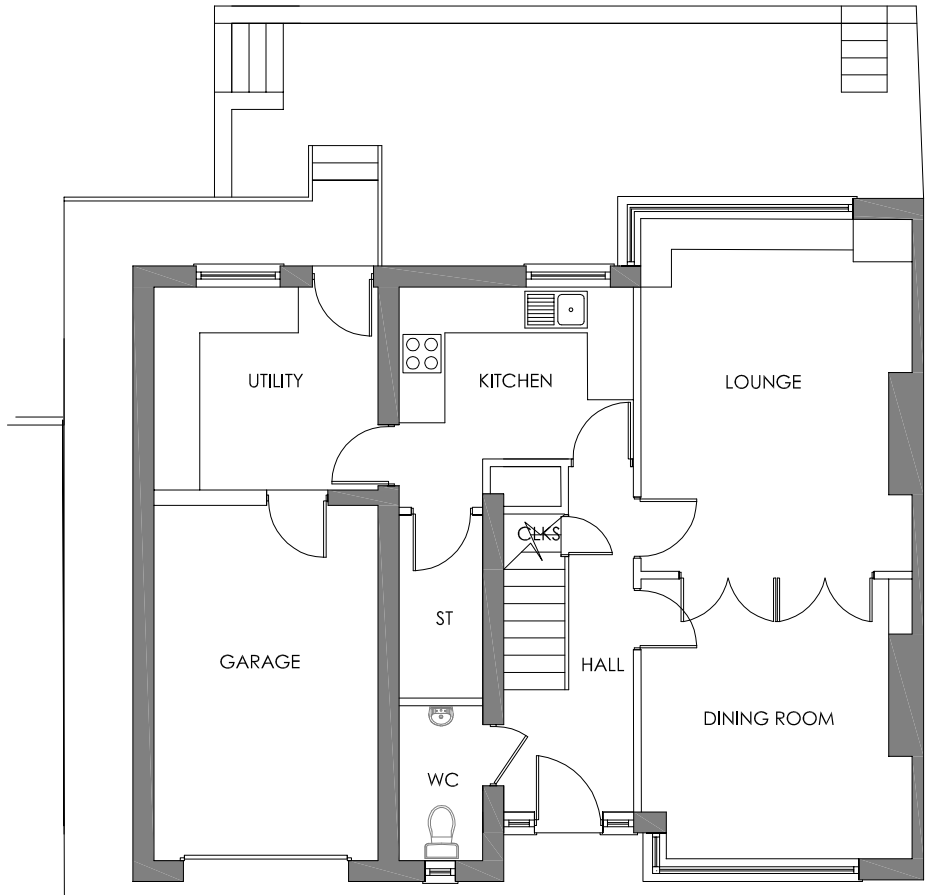


Proposed Loft Space

REVISIONS
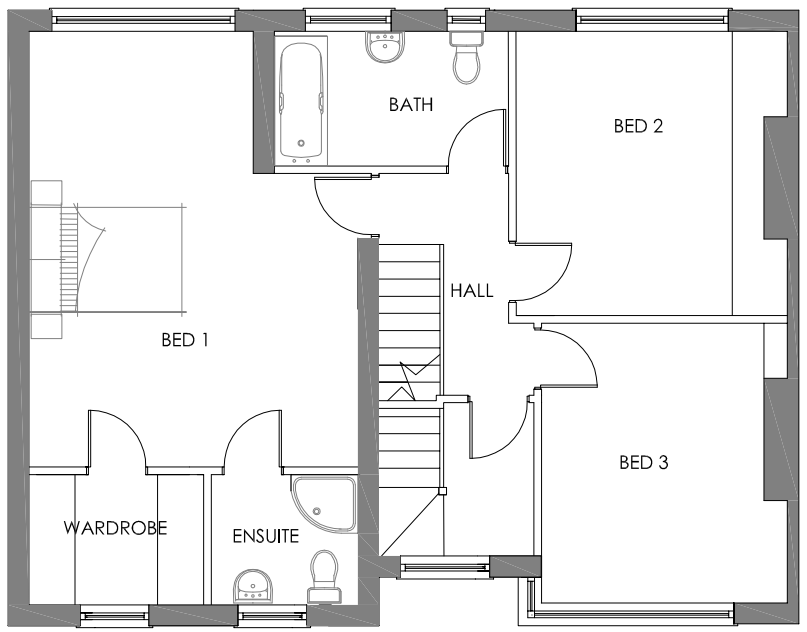
| | | | |
|---|---|---|---|
| DRAWN | FH | SCALE 1:100 | AREA SQ.M. SQ.FT. |
| DATE | May 2013 | | |
| PROJECT | Side extension at 22 Macclesfield Old Road | | |
| CLIENT | Mr and Mrs G Thompson | | |
| TITLE | Proposed Floor Plans | | |

HDD
**Heathcote Design And Development**
20 Macclesfield Road, Buxton, SK17 9AH
T: **01298 23199** M: **0787 5551825**
E: **hdd@talktalk.net**
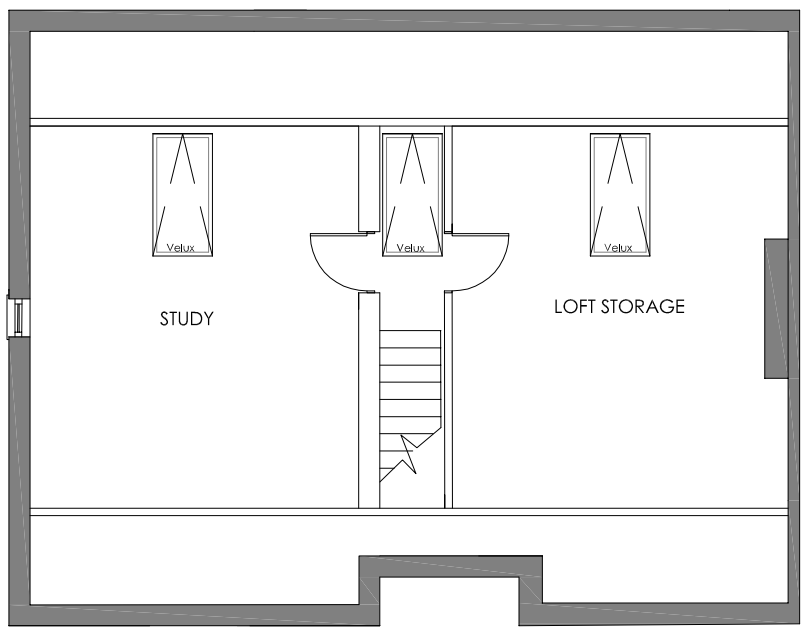
| DRAWING NUMBER | REV |
|---|---|
| 03.02 | - |