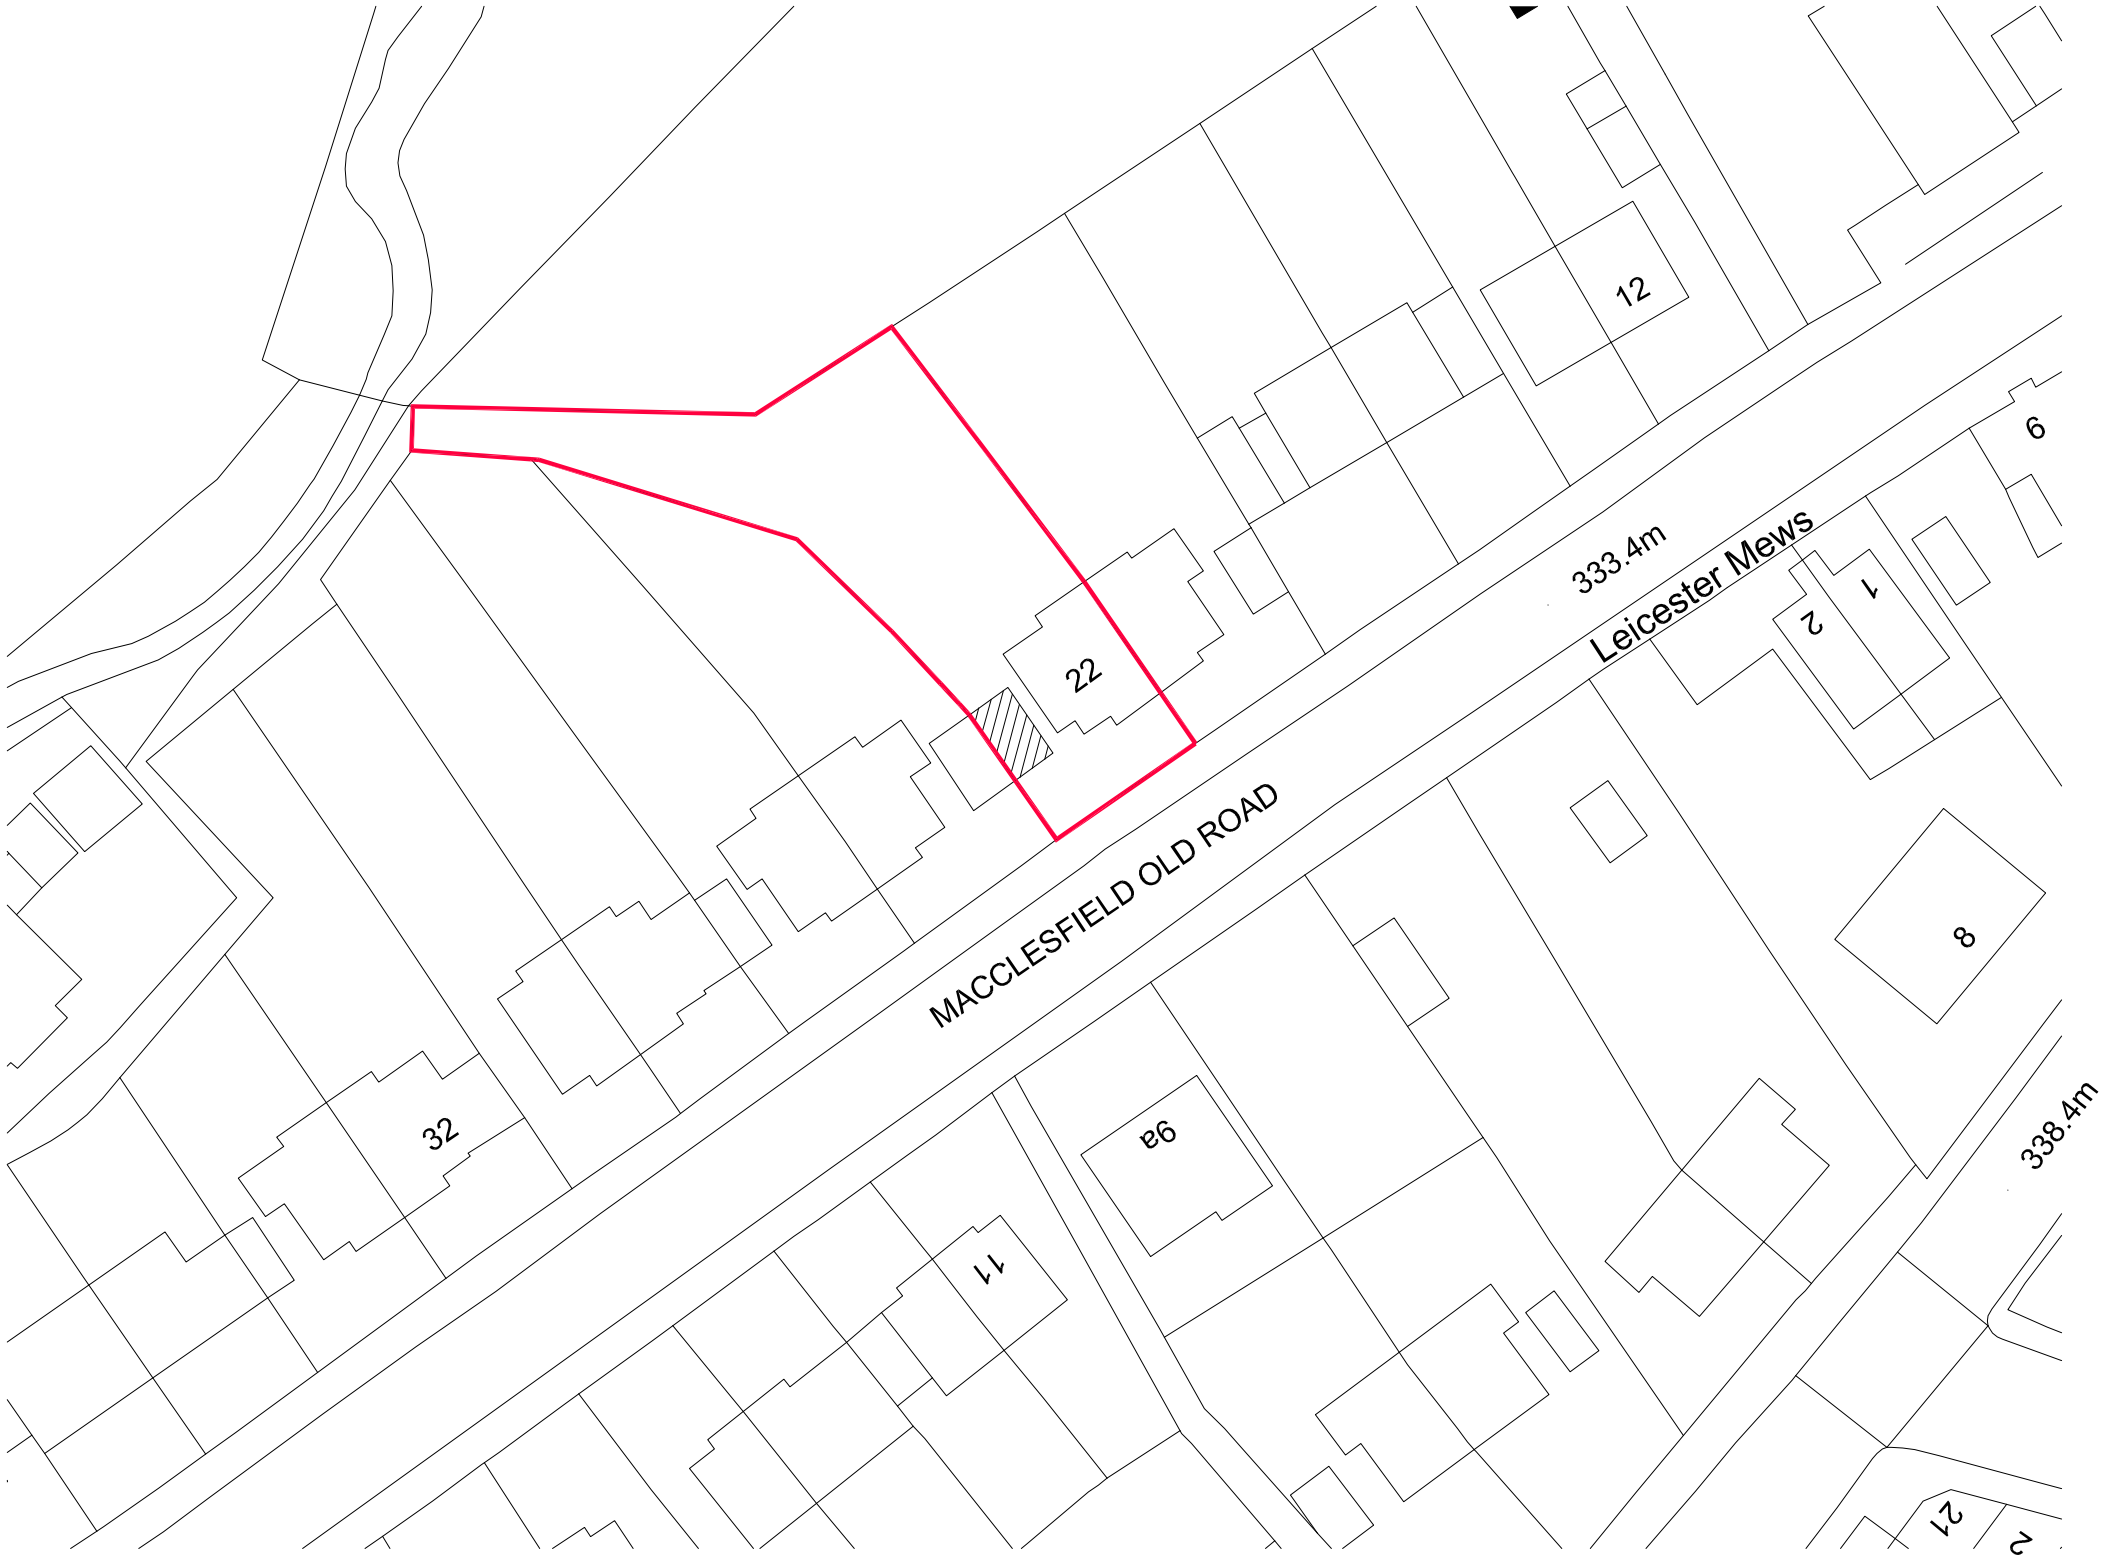


Ordnance Survey, (c) Crown Copyright 2013. All rights reserved. Licence number 100020449

REVISIONS

DRAWN FH	SCALE 1:500@A3	AREA SQ.M. SQ.FT.
DATE Apr 13		

PROJECT: Two storey side extension at 22 Macclesfield Old Road

CLIENT: Mr and Mrs G Thompson

TITLE: Location Plan

HDD
Heathcote Design And Development
20 Macclesfield Road, Buxton, SK17 9AH
T: **01298 23199** M: **0787 5551825**
E: **hdd@talktalk.net**

DRAWING NUMBER	REV
01.01	