PURPOSE OF ISSUE	PLANNING

All dimensions shall be verified by the Contractor(s) on site prior to work commencing and relevant orders being placed.
Do not scale from this drawing and only work to written dimensions.
Any discrepencies to be brought to the attention of the Contract Administrator for instructions prior to proceeding.

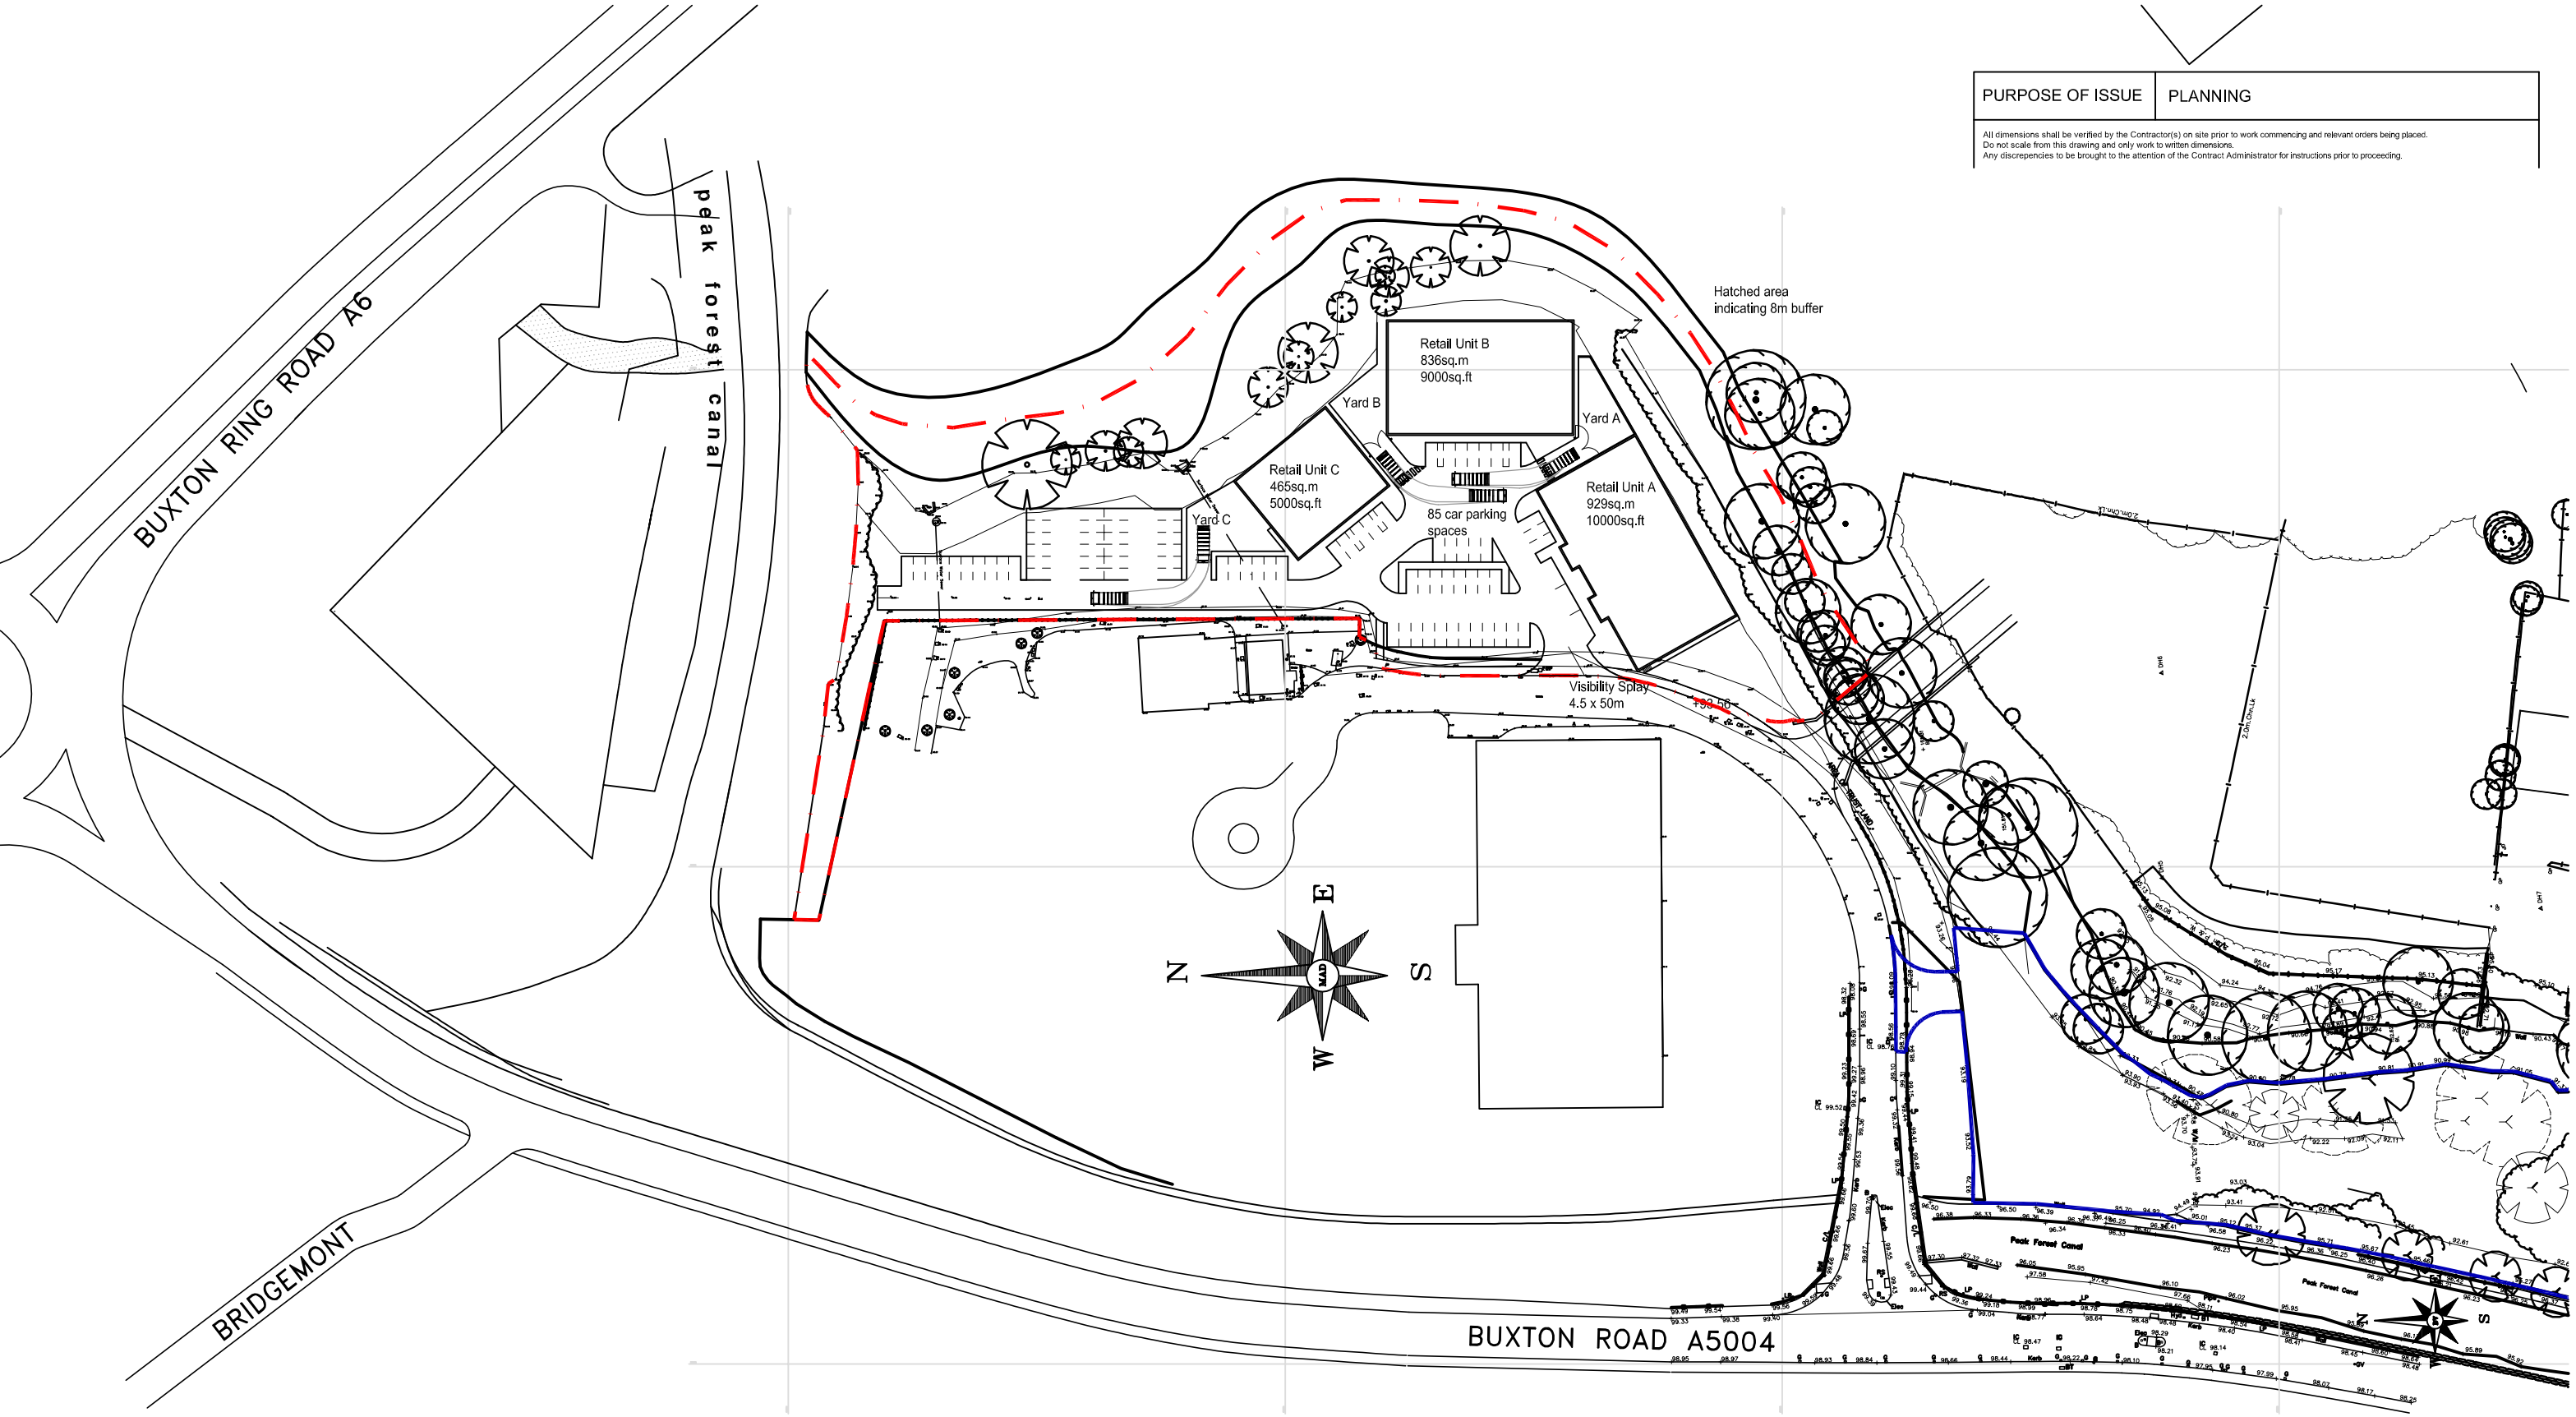

10 mtr 10 mtr
10 mtr 10 mtr

Scale 1:1250

Maybin Architectural Design

PROJECT:
RETAIL DEVELOPMENT
WHALEY BRIDGE

DRAWING:
LOCATION
PLAN

DATE:	DRAWN BY:	CHECKED BY:
Mar 13	ARC	CPM
SCALE:	DRAWING NO:	REV:
1:1250	0932-211	

Hatherlow House
Hatherlow
Romiley
Stockport
SK6 3DY

Tel: 0161 494 2800
Fax:0161 406 7444
email:cpmaybin@btinternet.com