

17

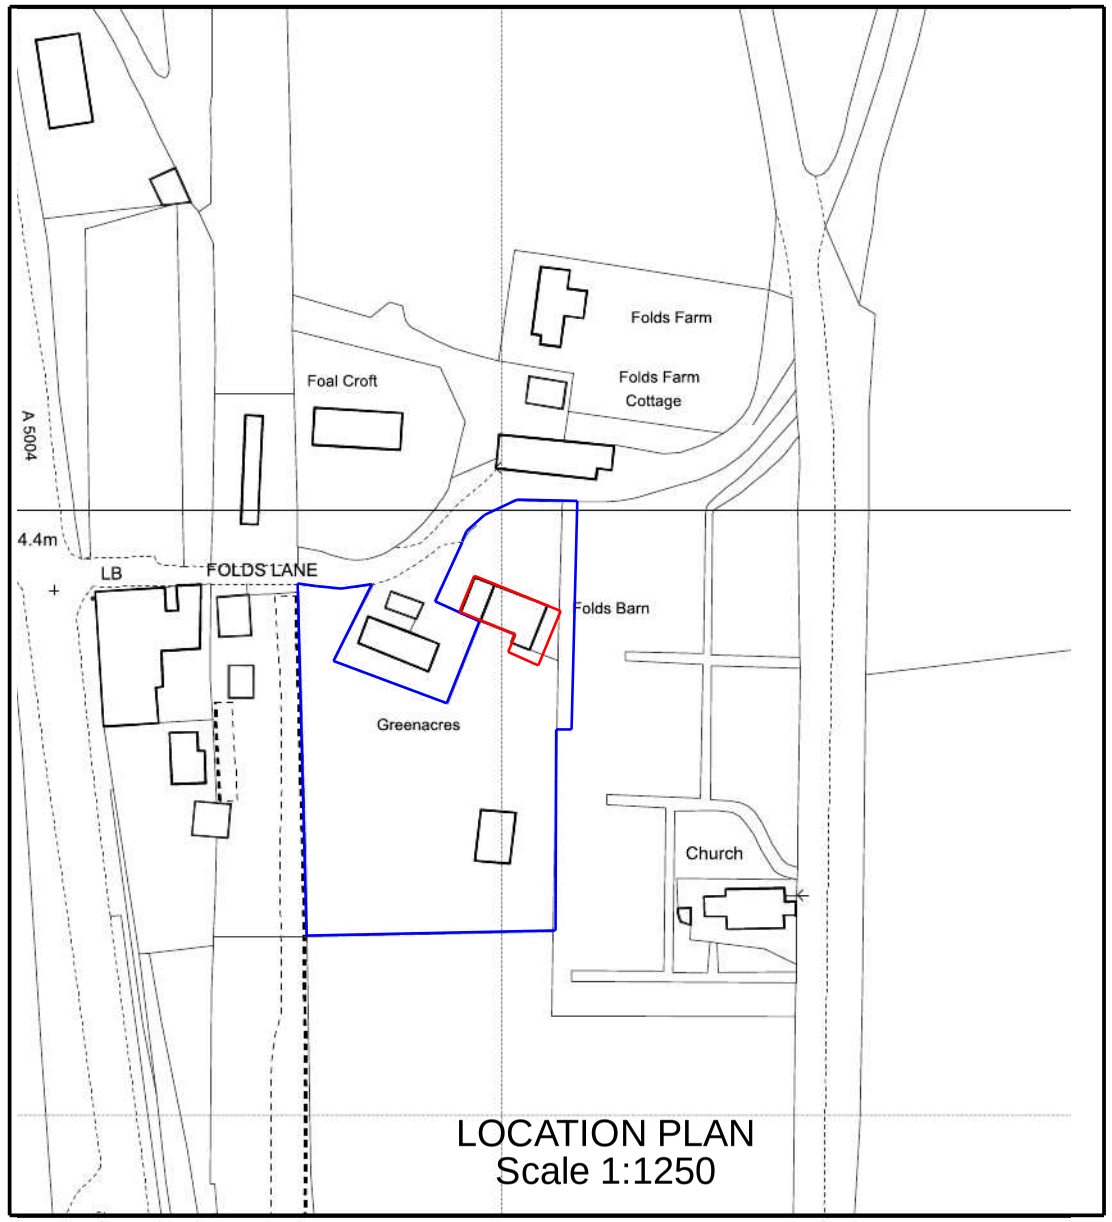

LOCATION PLAN
Scale 1:1250

17

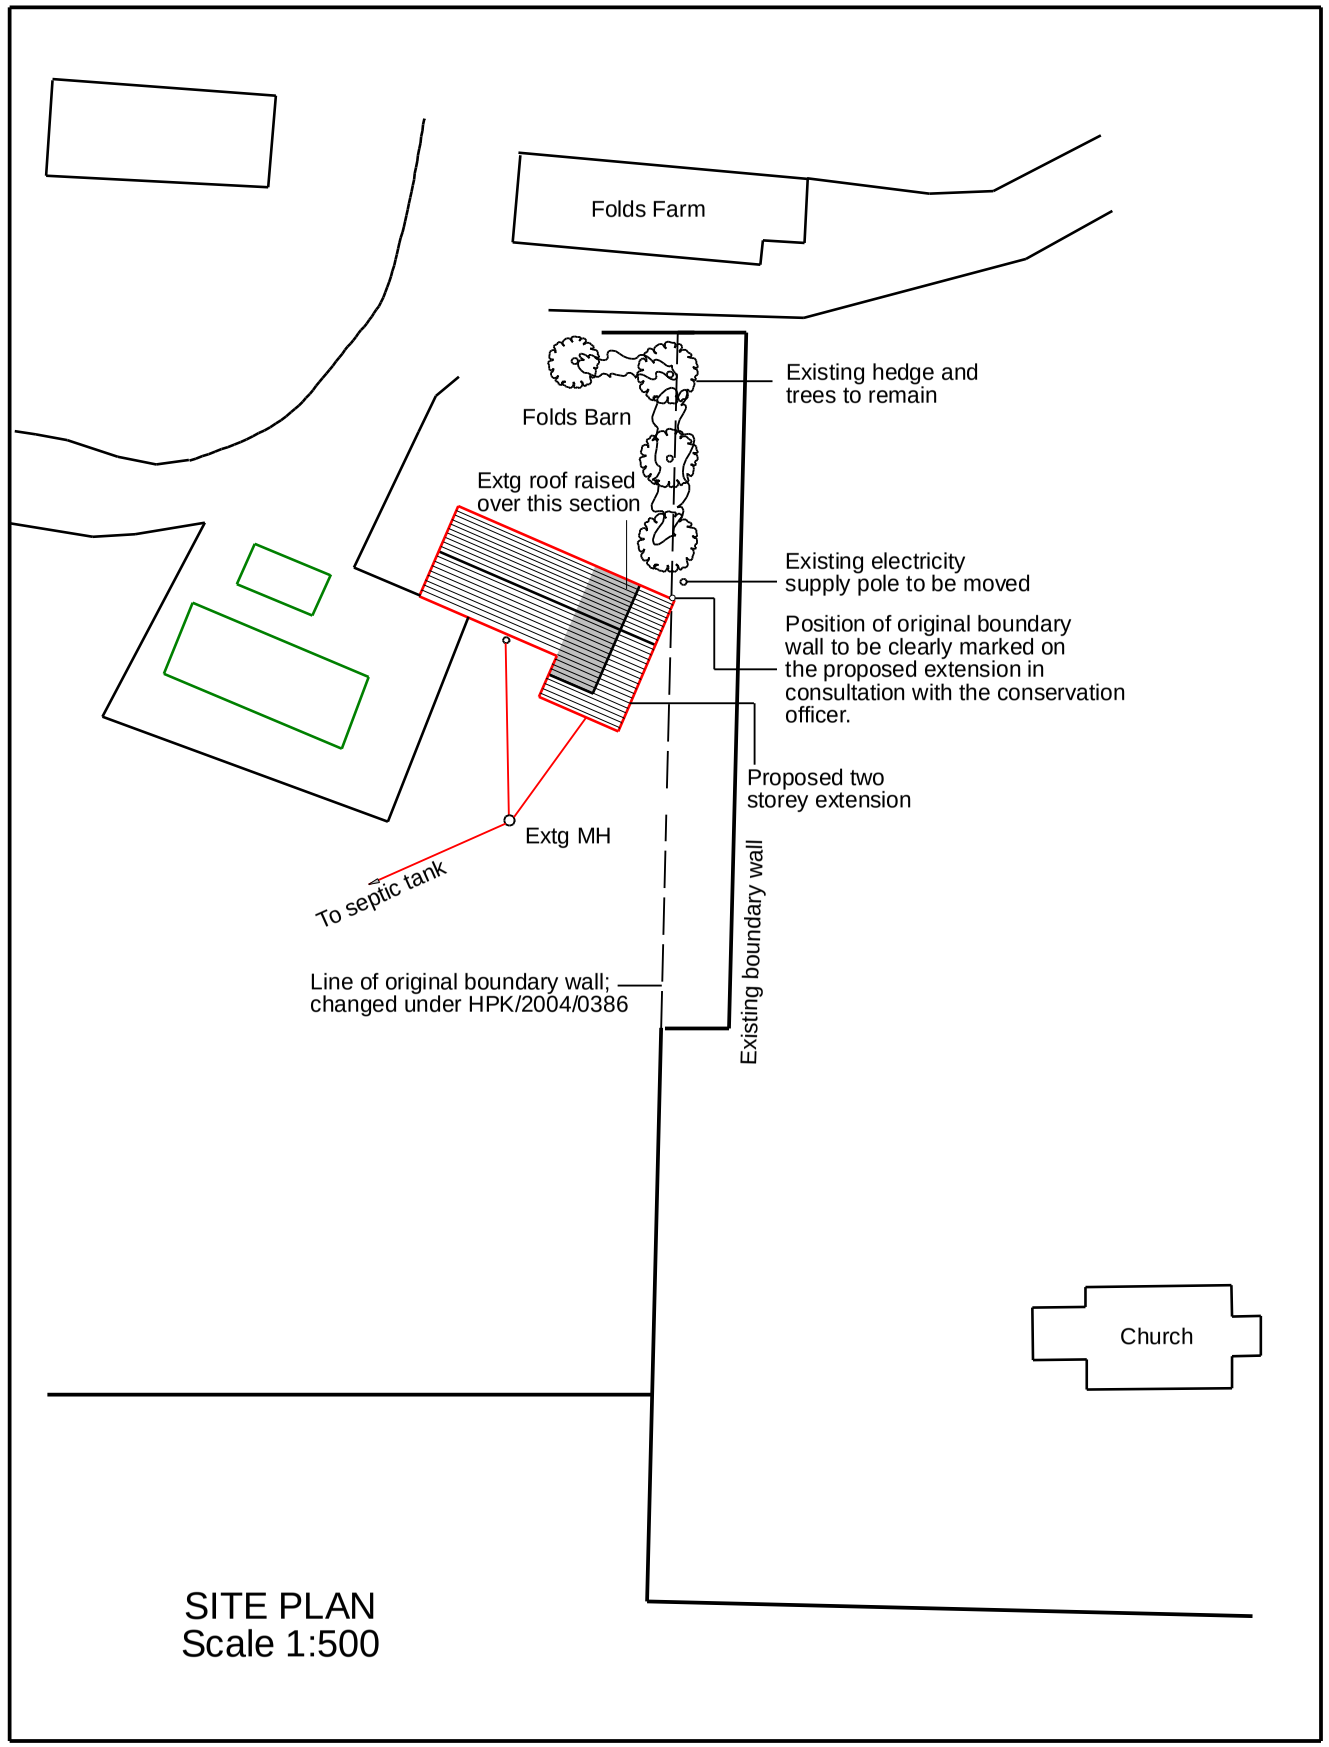

SITE PLAN
Scale 1:500

Rev : A

Drawn : JB
Checked :
Approved : JB
Date : Feb 2013
Scale : As shown @ A3

This document is designed for negotiations with the relevant authorities under the Building Regulations and Country Planning Acts, and any other relevant legislation. The information contained herein may also be subject to approval under the relevant Acts. All dimensions and any information contained herein must be checked for accuracy on site prior to commencement of any building works.

Project : Folds Barn Extension

Drawing : 2287.01 Site Plan and Location Plan

Kingfisher Consulting
Kingfisher Consulting . Barley Castle Yard
Market Street . Hayfield
High Peak . SK22 2EP
t : 01663 741312 . f : 08701 314559
e : jb@kingfisher1.net