
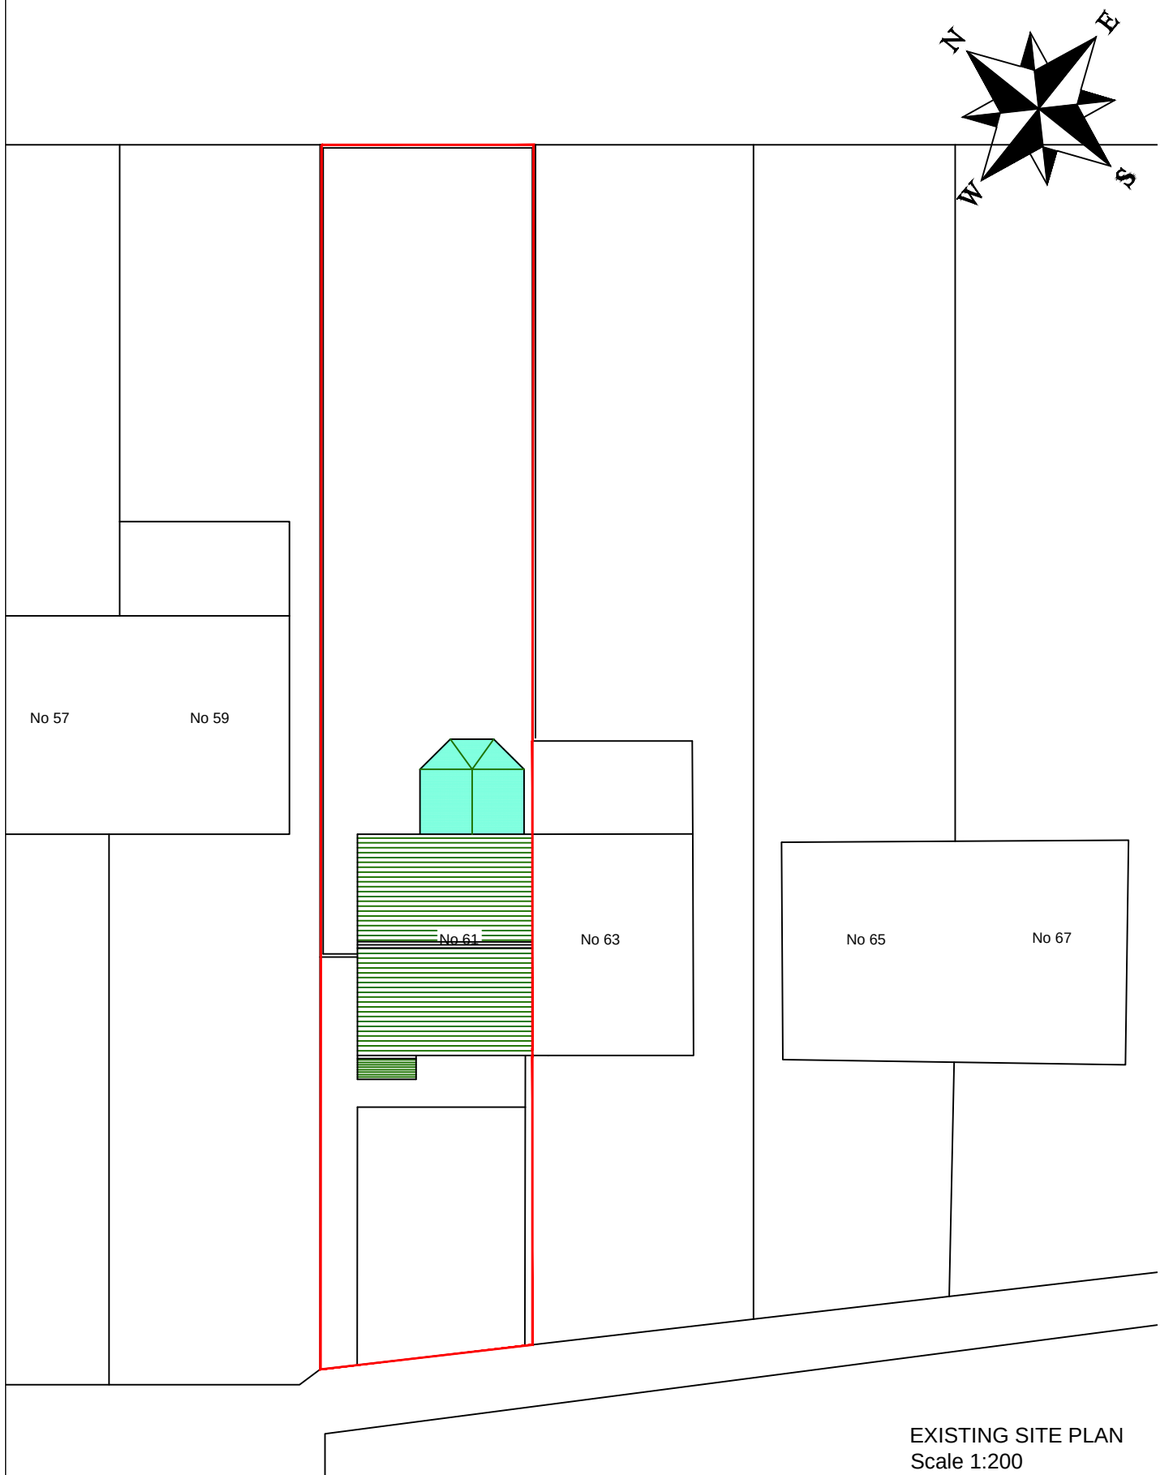


EXISTING SITE PLAN
Scale 1:200

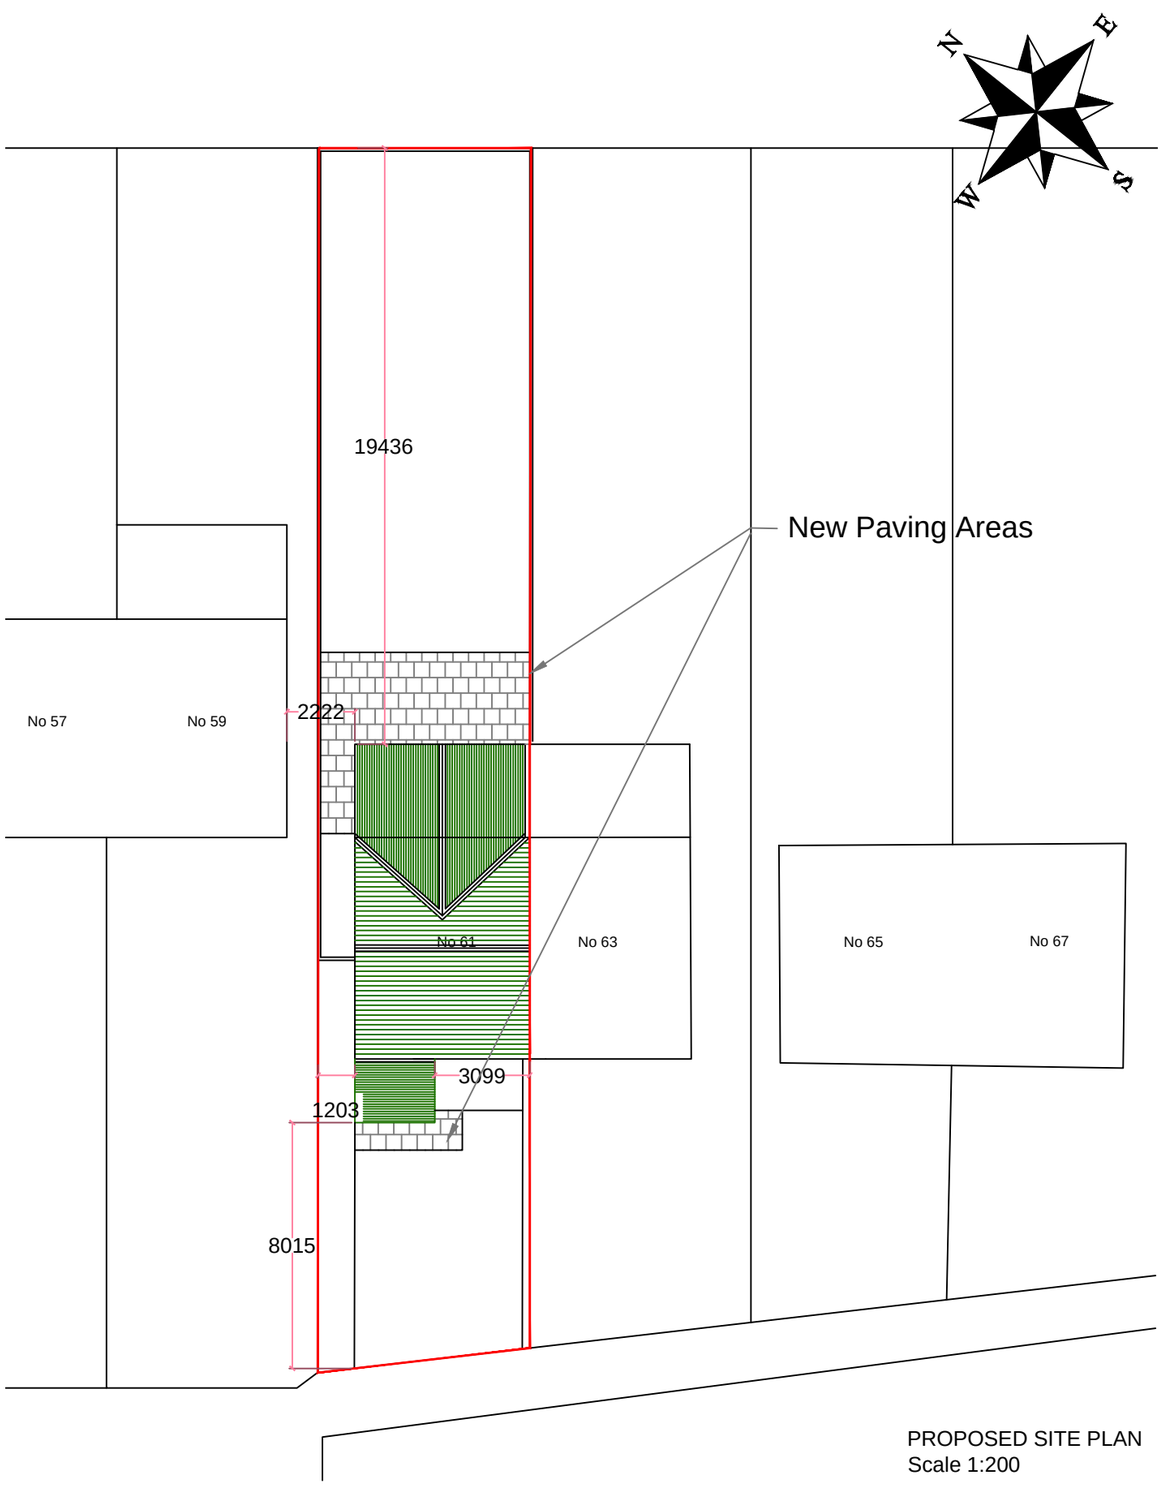

PROPOSED SITE PLAN
Scale 1:200

N&F Partnership Building Consultants
email: mail@nickharden.com mobile: 07917125231

All levels and dimensions must be checked on site by contractor prior to commencement of works. Any variations must be reported to N&F Partnership.
All information hereon in is the copyright of N&F Partnership. Copying in full or in part is forbidden without the written permission from N&F Partnership.

PROJET	DRAWING TITLE	CLIENT	DATE	DRAWING No	REV
PROPOSED EXTENSIONS AT: 61 LONG LANE CHAPEL-EN-LE-FRITH HIGH PEAK	EXISTING AND PROPOSED SITE PLANS	MR & MRS FOTHERBY	APR '13	165-1.02	A
			DRAWN BY NH		
			SCALE 1:200@A3		