

FRONT ELEVATION

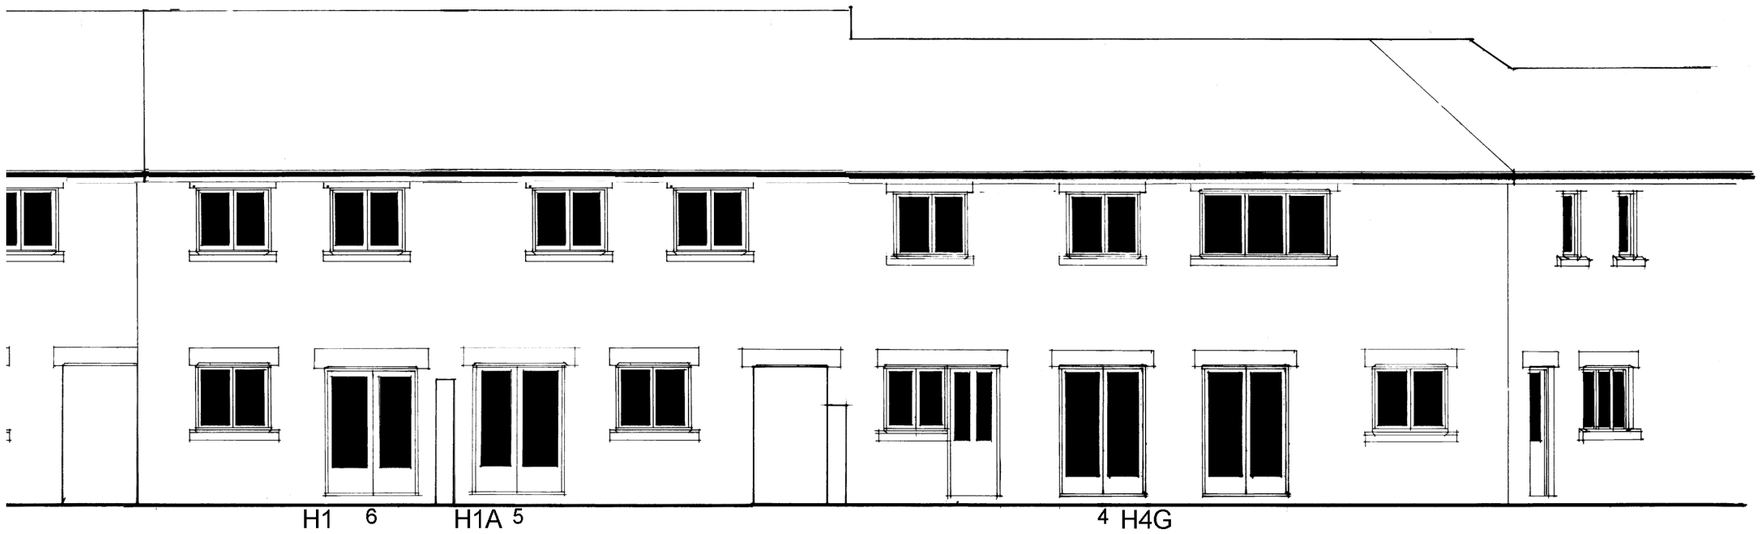

REAR ELEVATION

HOUSE TYPES H4G, H1A +H1 FRONT+REAR ELEVATIONS

Parr *associates*
chartered town planning and development consultants
189 Woodford Road Poynton Stockport SK12 1EH
telephone and facsimile 01625 871105
e.mail **winstonparr@btconnect.com**

CLIENT
J W Swindells Ltd

LOCATION
Marsh Lane New Mills High Peak Derbyshire

CONTRACT
Housing Development

SCALE
1:100

DATE
March 2011.

JOB NUMBER
249

REVISION

Drawing number 249.005