HPK/2013/0306


drg no 13-5/2


John F. Lomas. M.R.I.C.S., M.B.Eng
Rothbury
Chapel Road
Hayfield
High Peak SK22 2JF
Tel. 01663 745186

14 JUN 2013
RECEIVED


existing ground floor

1:50

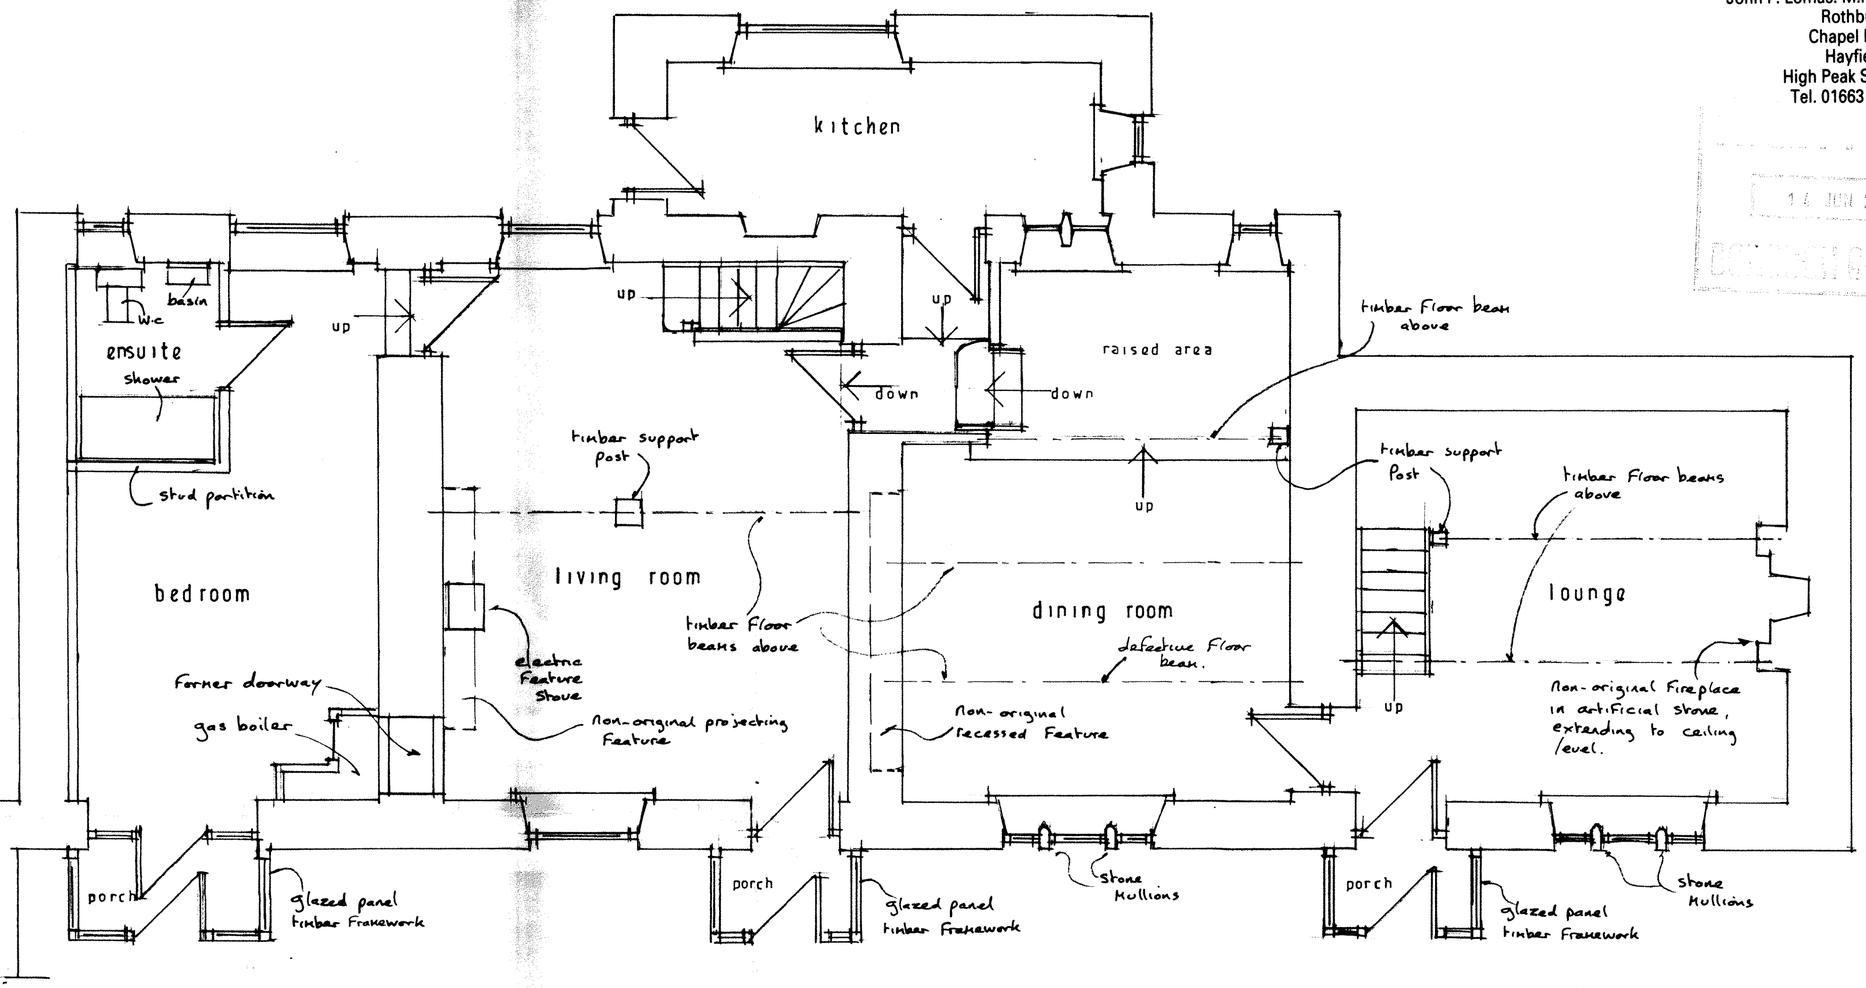

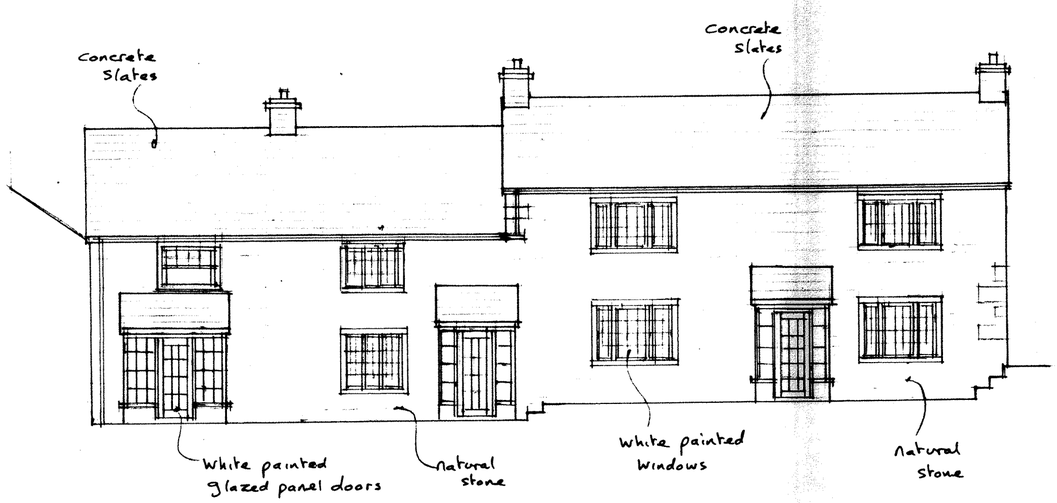

existing front

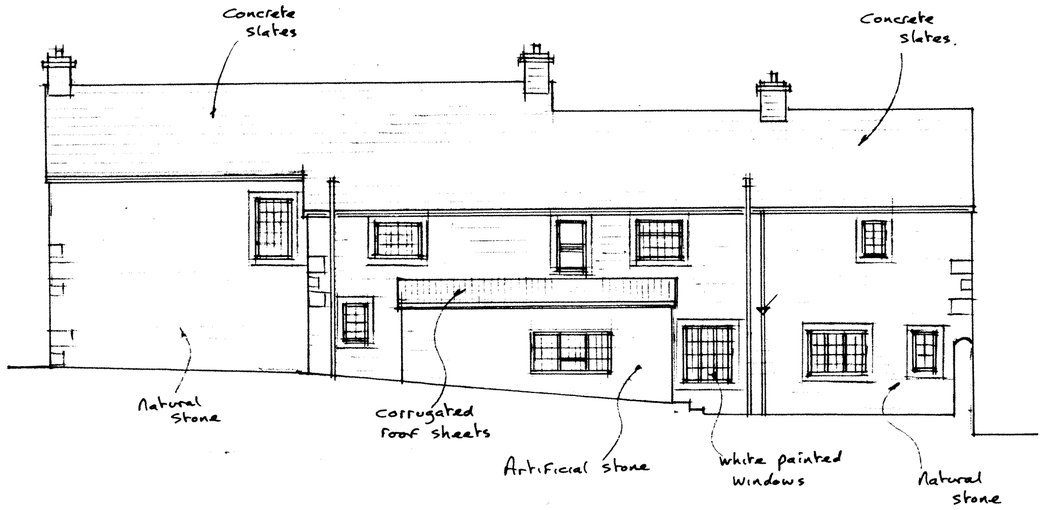

existing rear

1:100