drg no 13 · 5 / 4

14 JUN 2013
PEAK DISTRICT NATIONAL PARK COUNCIL

proposed first floor

1 : 50

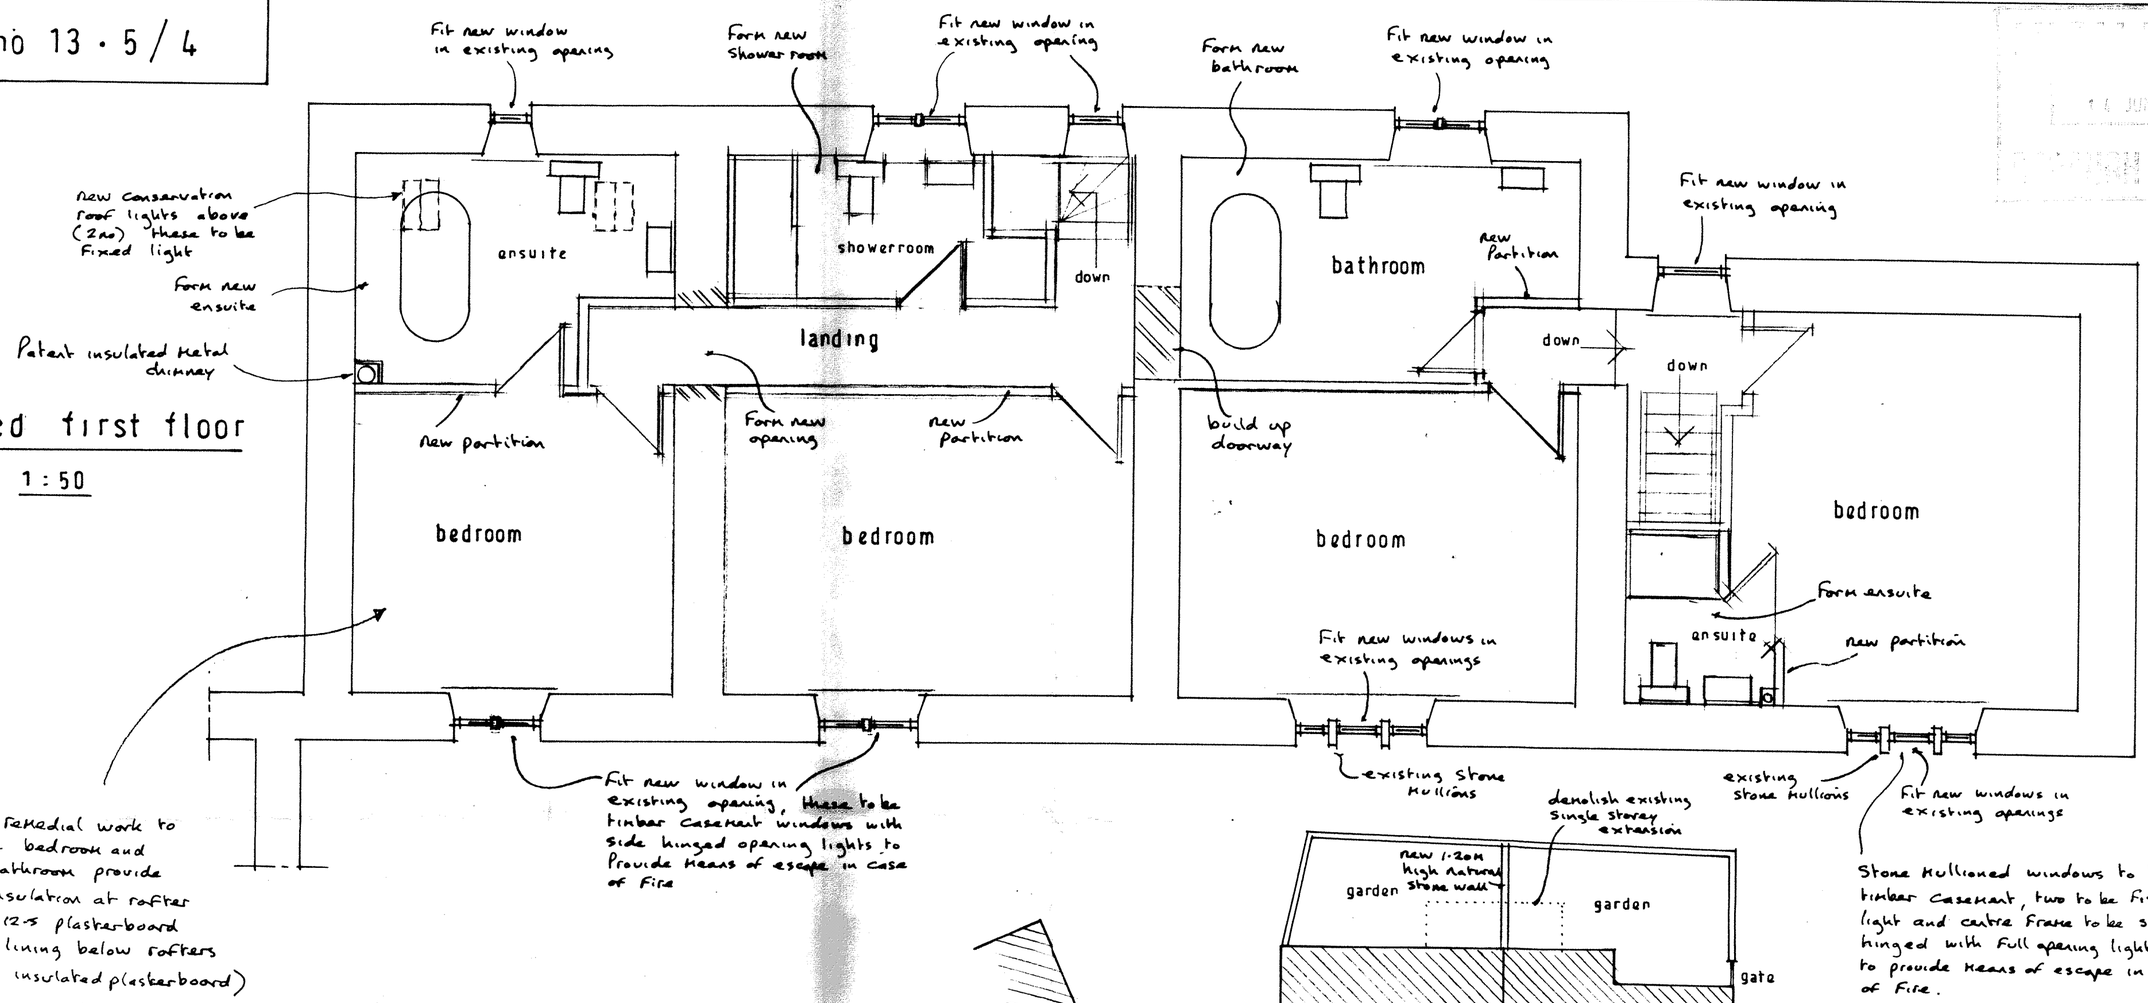

carry out remedial work to roof above bedroom and ensuite bathroom provide thermal insulation at rafter line and 12·5 plasterboard and scim lining below rafters (Kooltherm insulated plasterboard)

proposed site plan

1 : 200

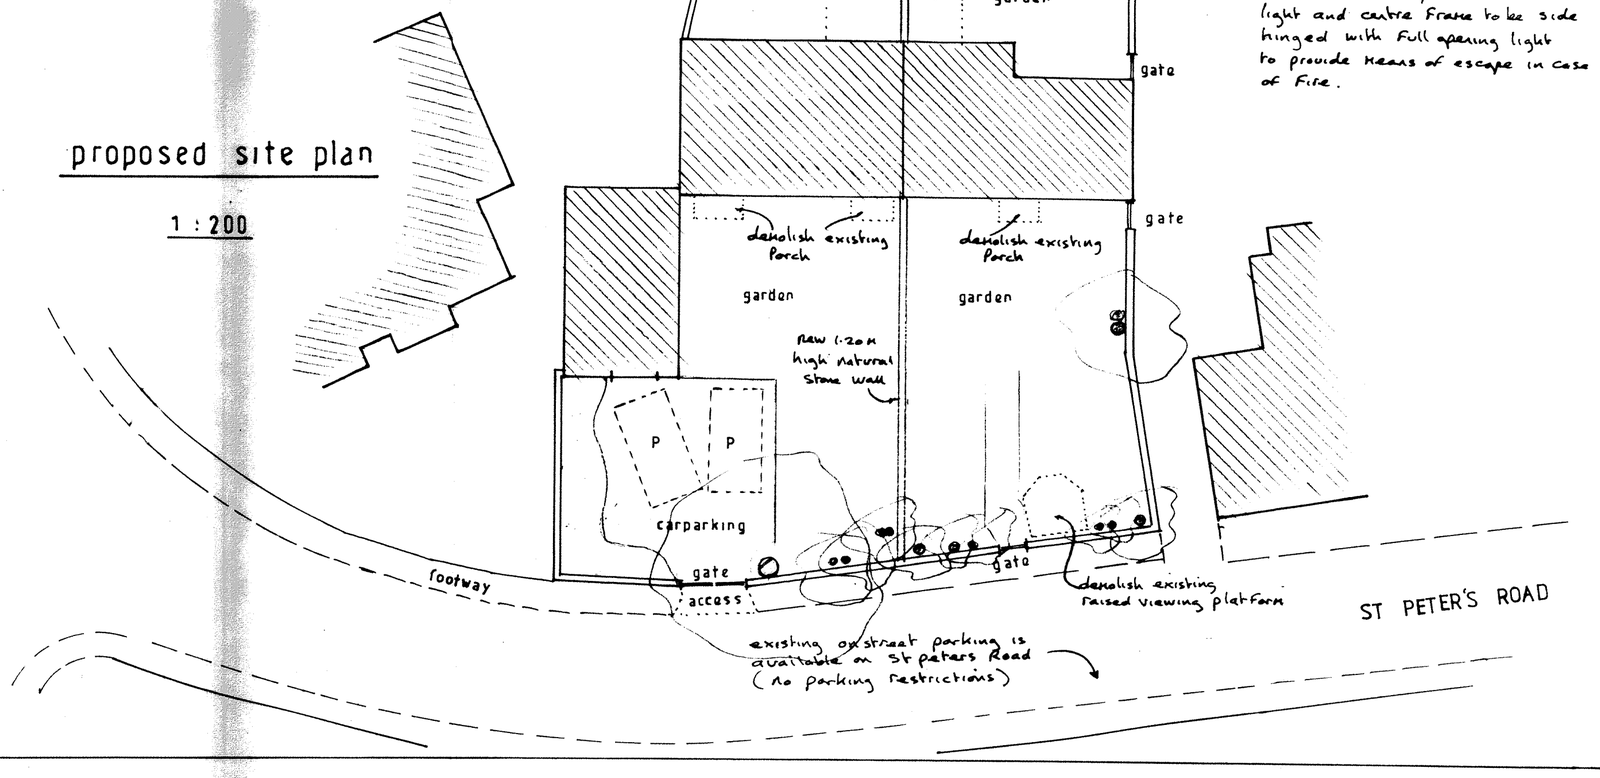

John F. Lomas. M.R.I.C.S., M.B.Eng
Rothbury
Chapel Road
Hayfield
High Peak SK22 2JF
Tel. 01663 745186